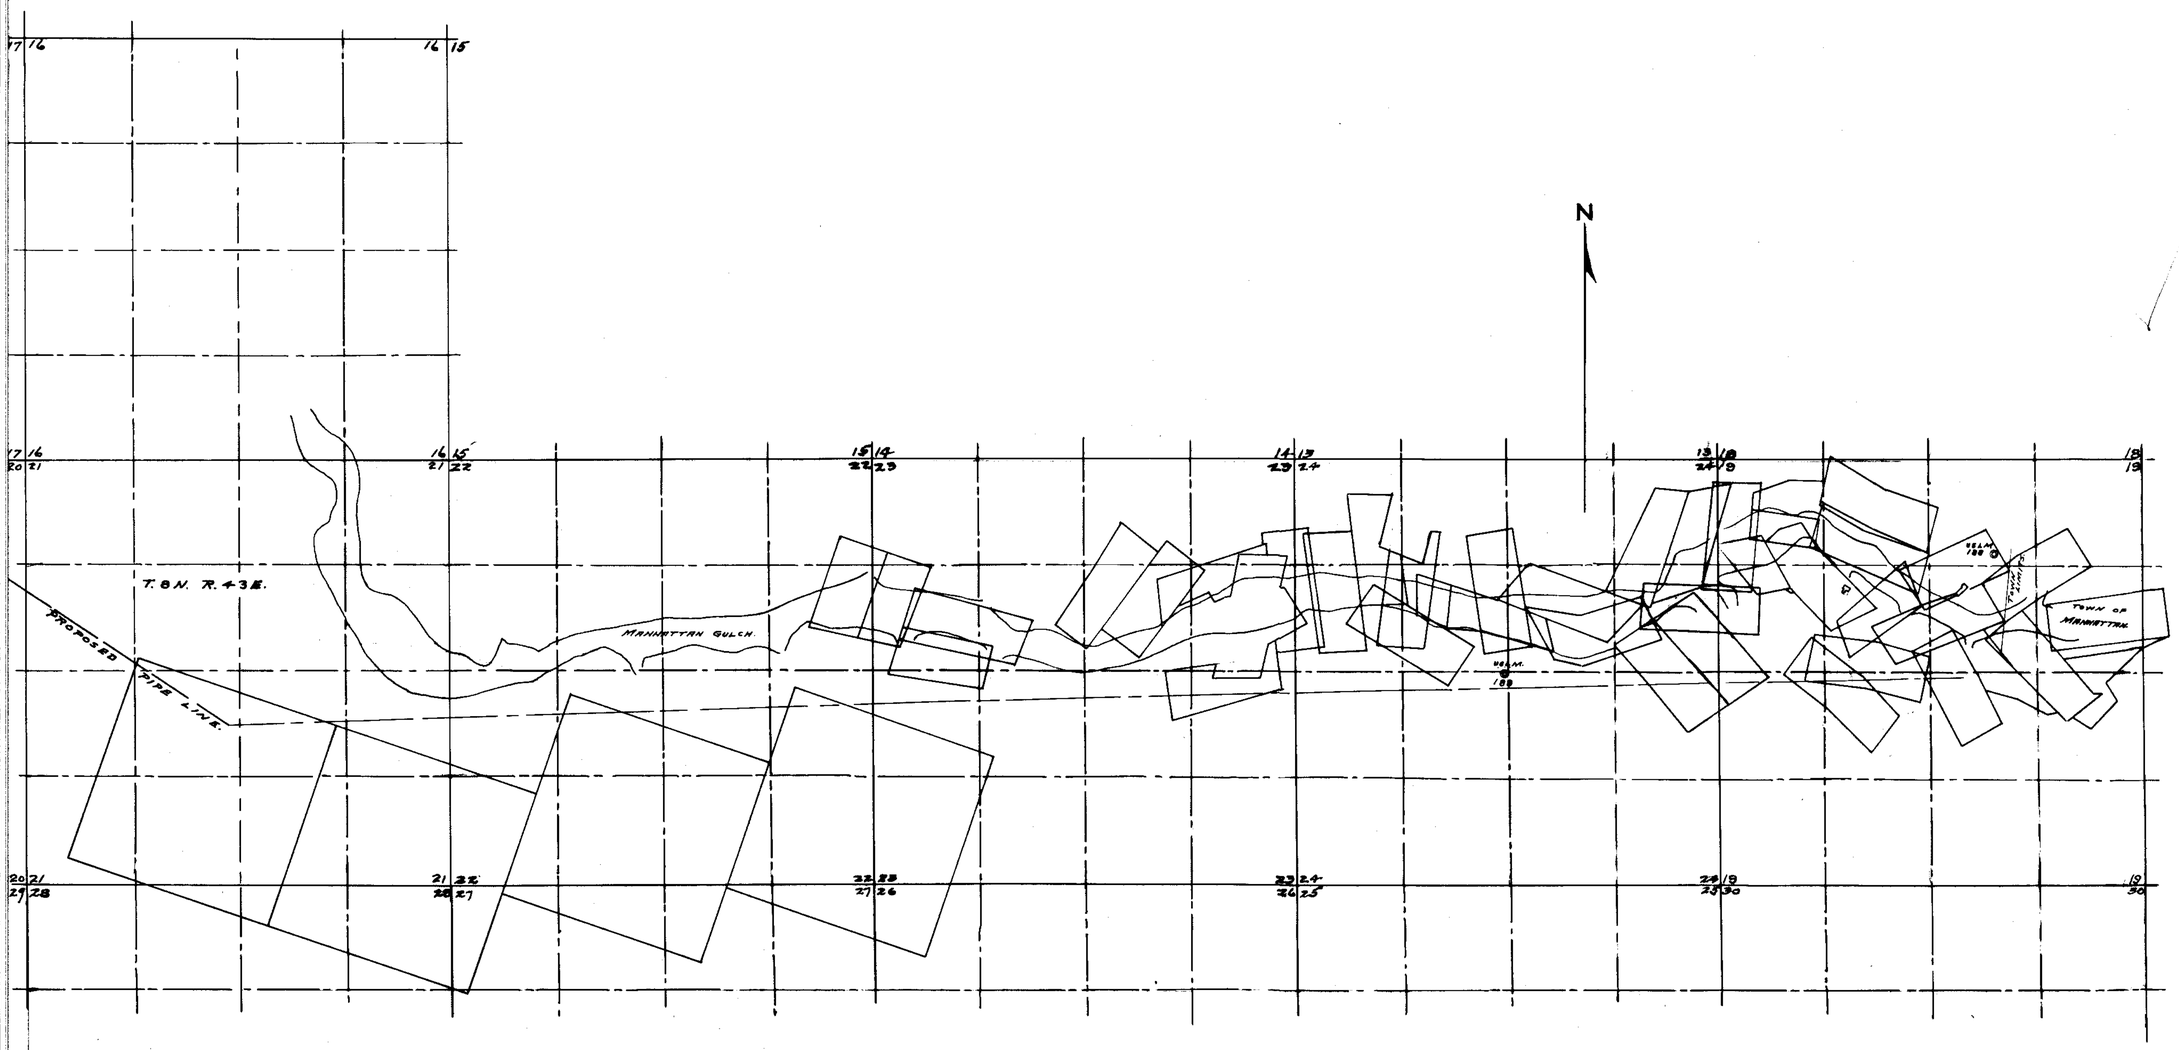

STATE OF NEVADA } S.S.
COUNTY OF NYE.

I, D. S. Johnson, being first duly sworn, depose and say that this MAP, consisting of two sheets has been correctly drawn to the designated scale from field notes of a survey made by me May 20th to Dec. 13th 1929 that it truly and correctly represents the location of the works used to divert water from underground sources at Coyote Springs.

D. S. Johnson.
STATE WATER RIGHT SURVEYOR.

Subscribed and sworn to before me this eighteenth day of December, 1929

My Commission expires Feb. 8th, 1931. Floyd Cable, Notary Public.

FILED
Jan. 4, 1930
STATE ENGINEER'S OFFICE

MAP TO ACCOMPANY APPLICATION OF
JOHN G. KIRCHEN.
TO APPROPRIATE WATER FOR MINING
PURPOSES FROM COYOTE SPRING
NYE COUNTY - NEVADA.
Scale 1" = 1000'

9141

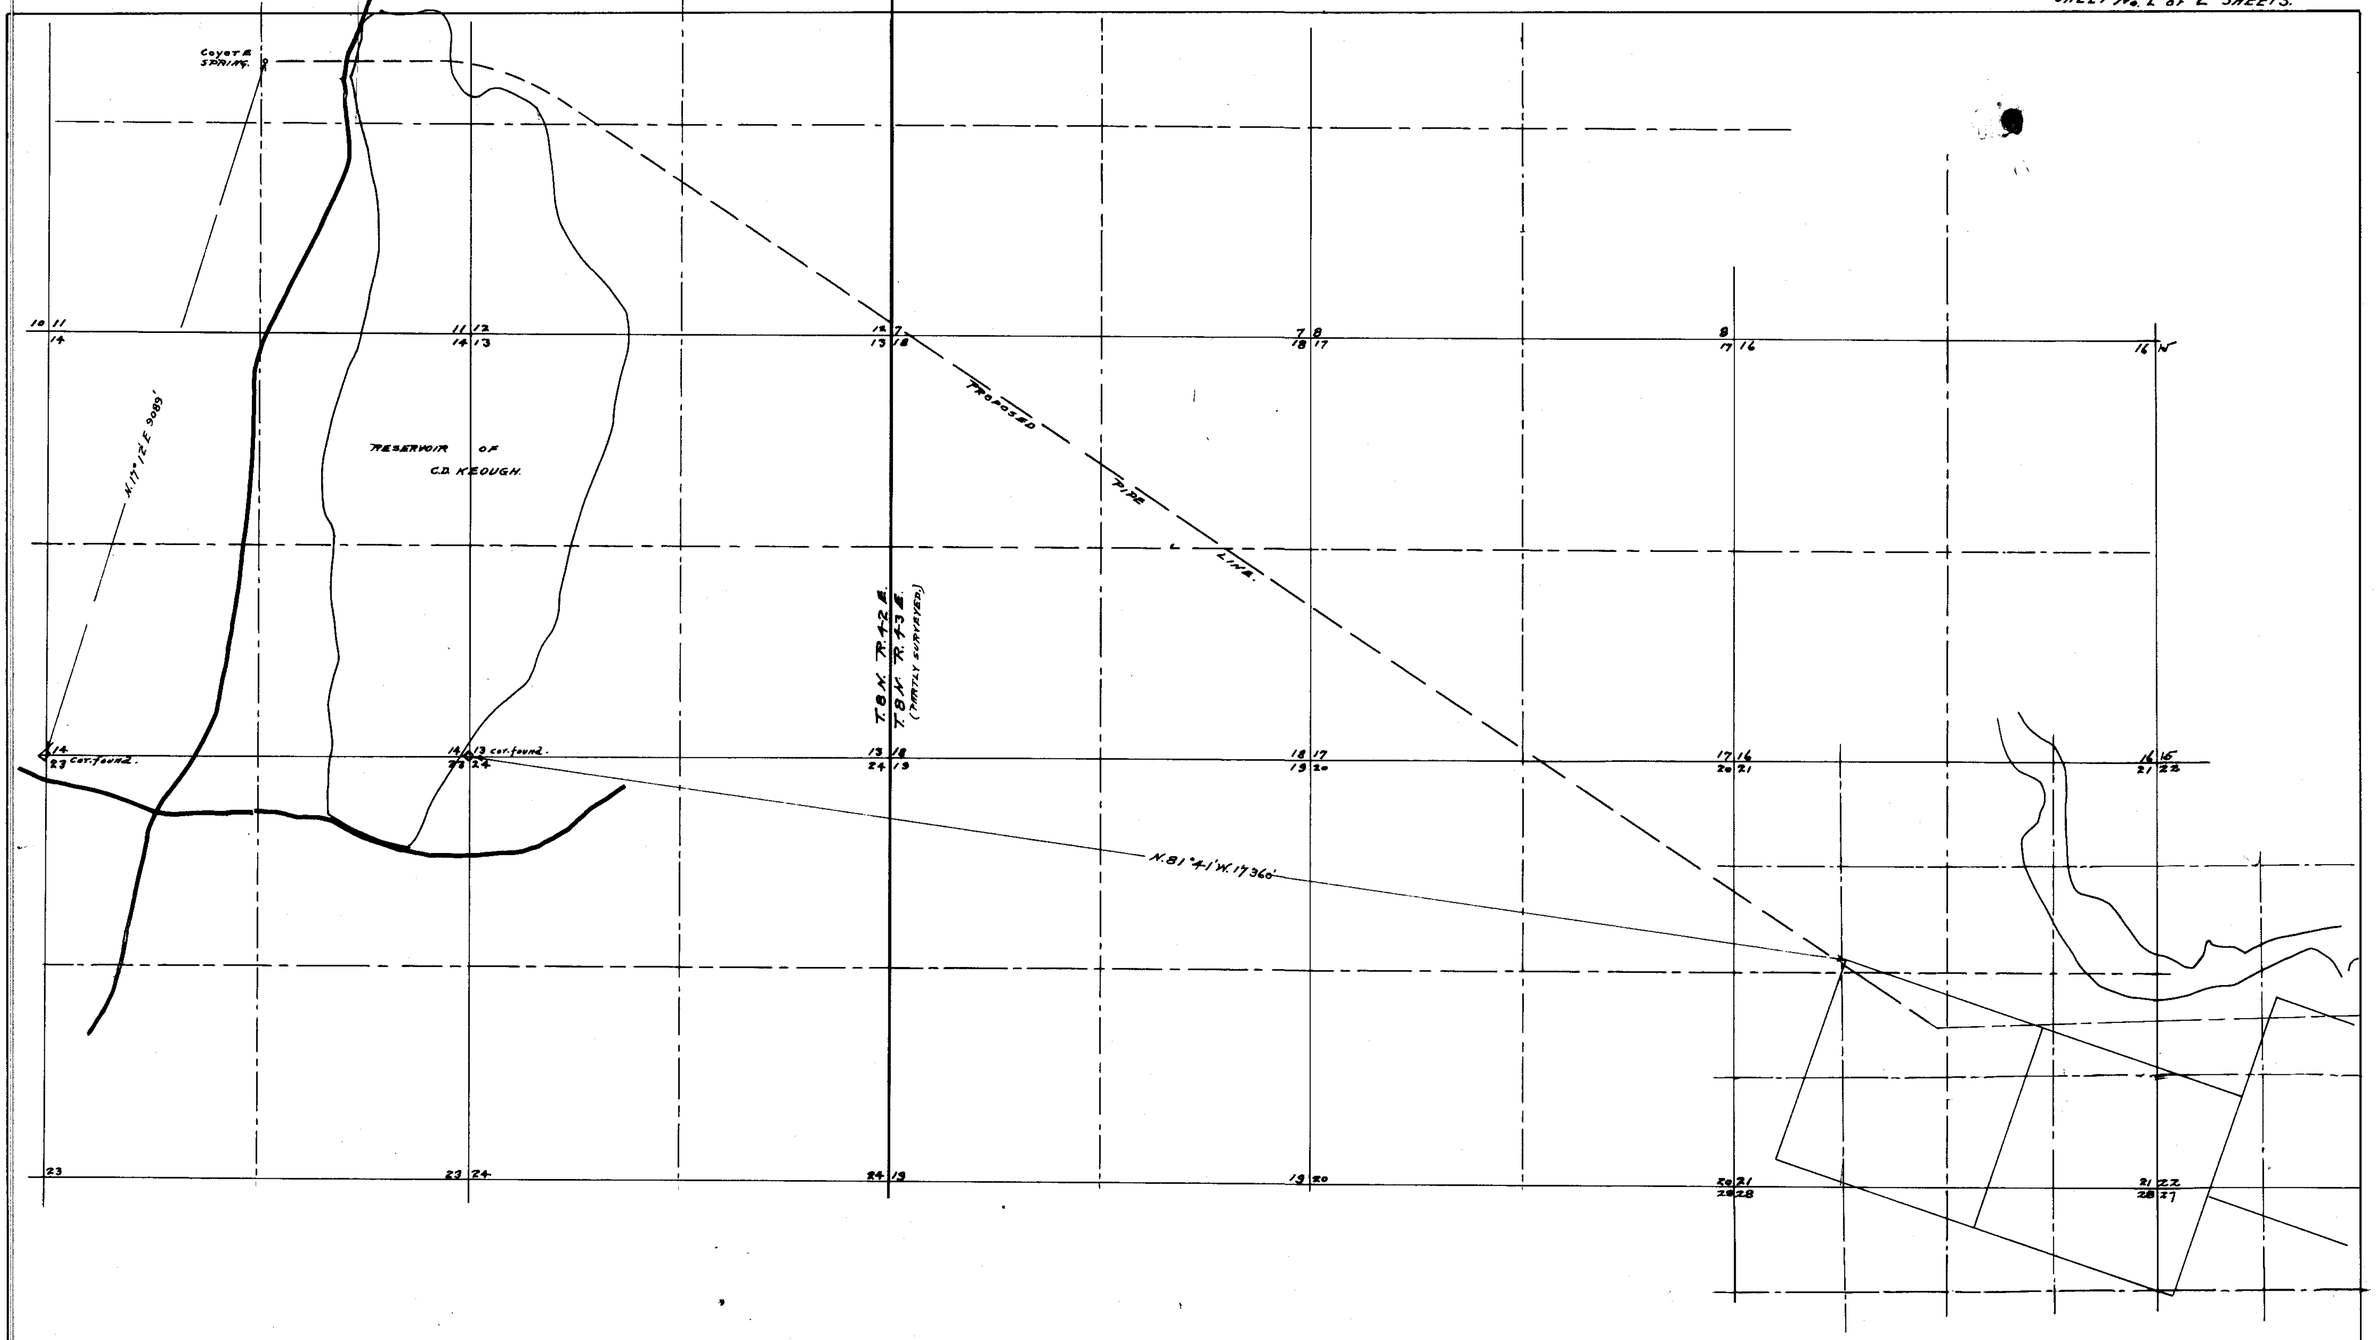

FILED
Jan. 4, 1930
STATE ENGINEER'S OFFICE

MAP TO ACCOMPANY APPLICATION OF
JOHN G. KIRCHEN.
TO APPROPRIATE WATER FOR MINING
PURPOSES FROM COYOTE SPRING.
NYE COUNTY - NEVADA.
Scale 1" = 1000'

9141