STATE OF NEVADA }ss.
COUNTY OF ORMSBY

I, Harvey M. Payne, being first duly sworn, depose and say that this map has been correctly drawn to the designated scale from the field notes of a survey completed by me on October 4, 1930; that it truly and correctly represents the location and extent of the works proposed to be constructed to divert water from White Rock Spring and Creek, Humboldt County, Nevada, under Application No. 9154 for stockwatering purposes; and that the point of diversion and works to be installed are correctly shown hereon.

Harvey M. Payne
Water Right Engineer.

Subscribed and sworn to before me this 10th day of October, 1930.

L. K. Peters
Notary Public in and for Ormsby County, Nevada.

My commission expires Dec 20. 1930.

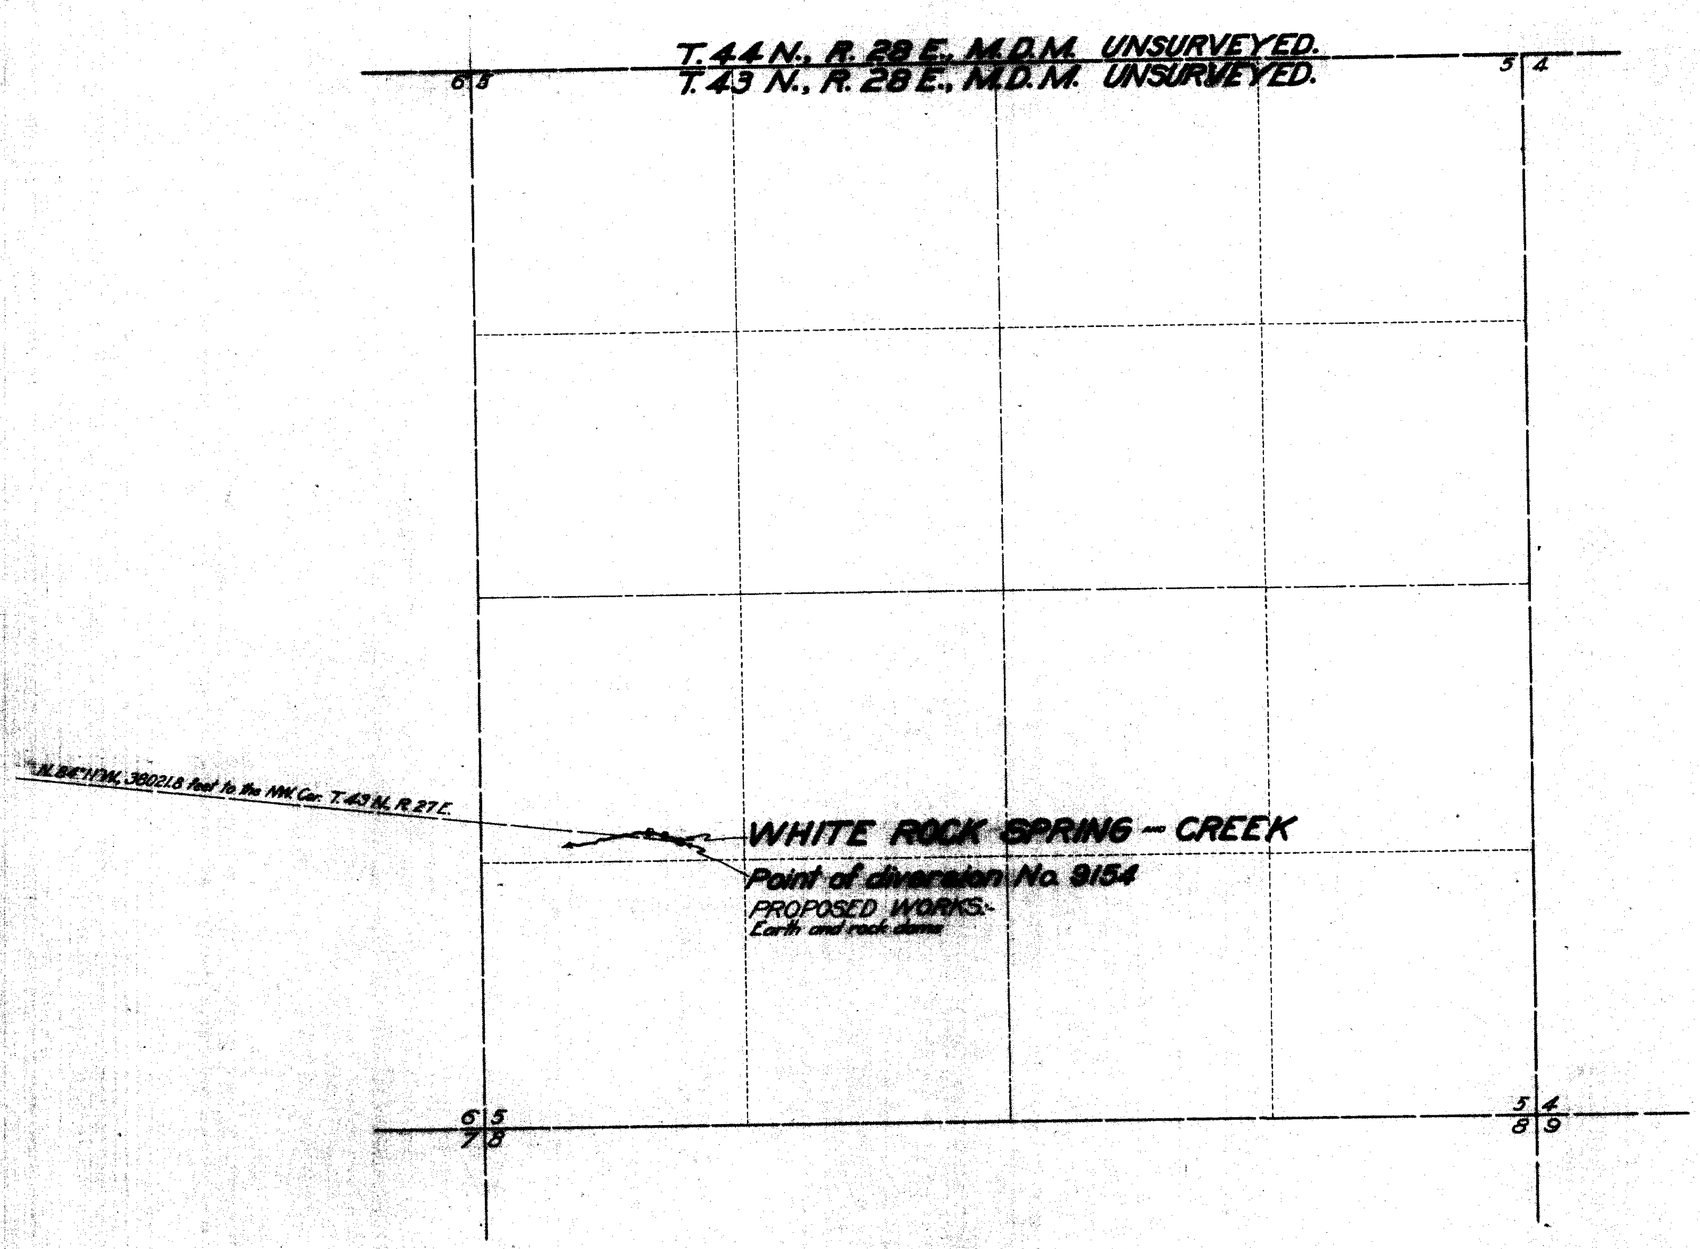

SCALE: 1" = 400'

FILED
October 17, 1930

OFFICE STATE ENGINEER
OCT 17 '30
RECEIVED
A.M.

MAP
TO ACCOMPANY
APPLICATION NO. 9154
FOR
STOCKWATERING — DOMESTIC USE
FROM
WHITE ROCK SPRING — CREEK
BY
F. E. BUSH — F. H. MURPHEY

9154