STATE OF NEVADA }
COUNTY OF ORMSBY } ss.

I, Harvey M. Payne, being first duly sworn, depose and say that this map has been correctly drawn to the designated scale from the field notes of a survey completed by me on October 5, 1930; that it truly and correctly represents the location and extent of the works proposed to be constructed to divert water from Little Rock Spring, Humboldt County, Nevada, under Application No. 9170, for stockwatering purposes; and that the point of diversion and works to be installed are correctly shown hereon.

Harvey M. Payne
Water Right Engineer.

Subscribed and sworn to before me this 10th day of October, 1930.

L. Peters
Notary Public, in and for Ormsby County, Nevada.

My commission expires Dec. 20. 1930.

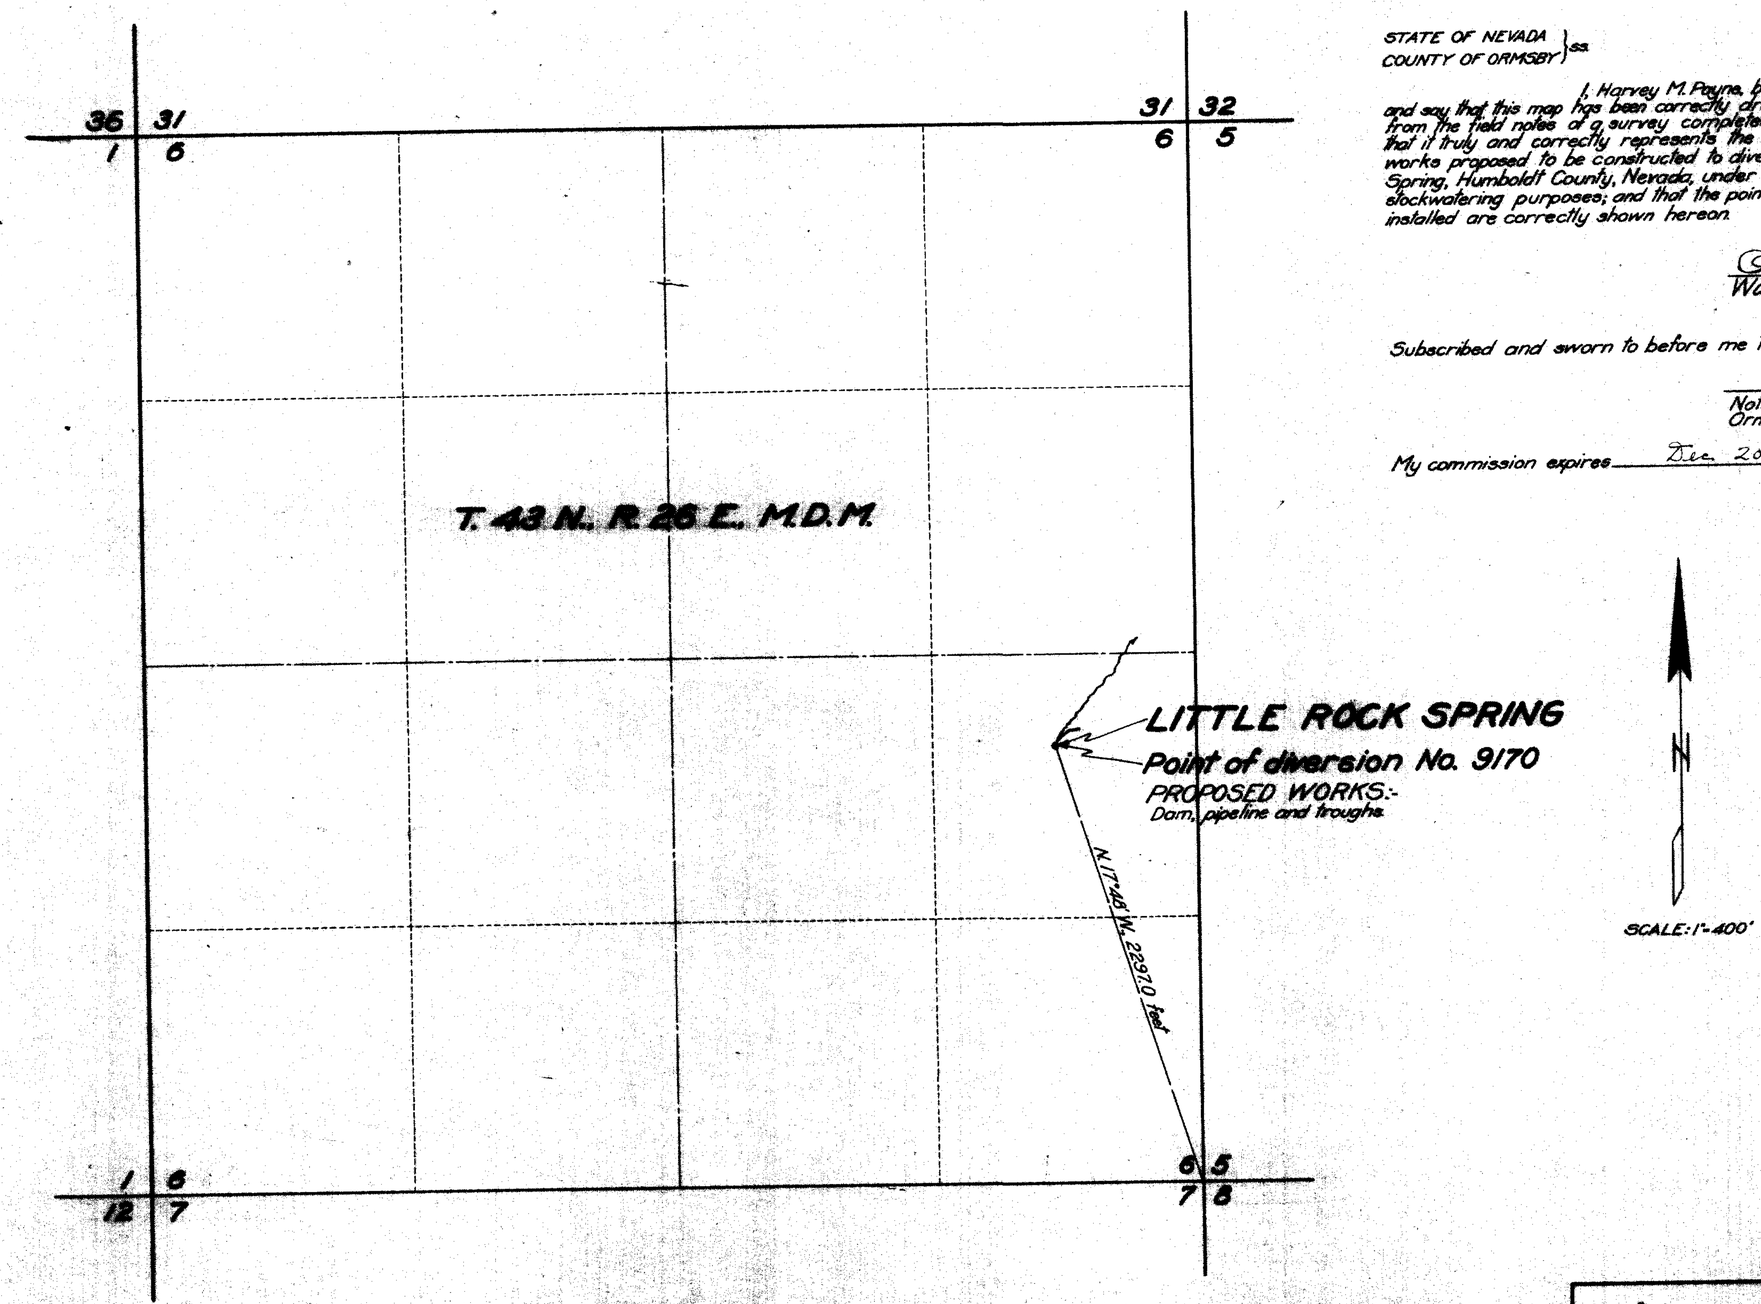

FILED
October 17, 1930
State Engineer's Office

OFFICE STATE ENGINEER
OCT 17 '30
RECEIVED
A.M. P.M.

MAP
TO ACCOMPANY
APPLICATION NO. 9170
STOCKWATERING → DOMESTIC USE
FROM
LITTLE ROCK SPRING
BY
F. E. BUSH — F. H. MURPHEY

PREPARED AND PLOTTED BY HARVEY M. PAYNE, STATE WATER RIGHT ENGINEER

9170