Section	Sub-division	Township	Cultivated Acreage	Description of Culture	Range	Date of first culture
9.	SE of N.W.	10.S.	3 A.	Alfalfa	67 E	
"	N.E. of SW	"	12 A	"	"	
"	" "	"	10 A	Corn.	"	
"	" "	"	1 A	Garden	"	
"	S.E. of SW.	"	2 A	Corn	"	
			28			

T. 10. S. R. 67. E. M. D. B & M.

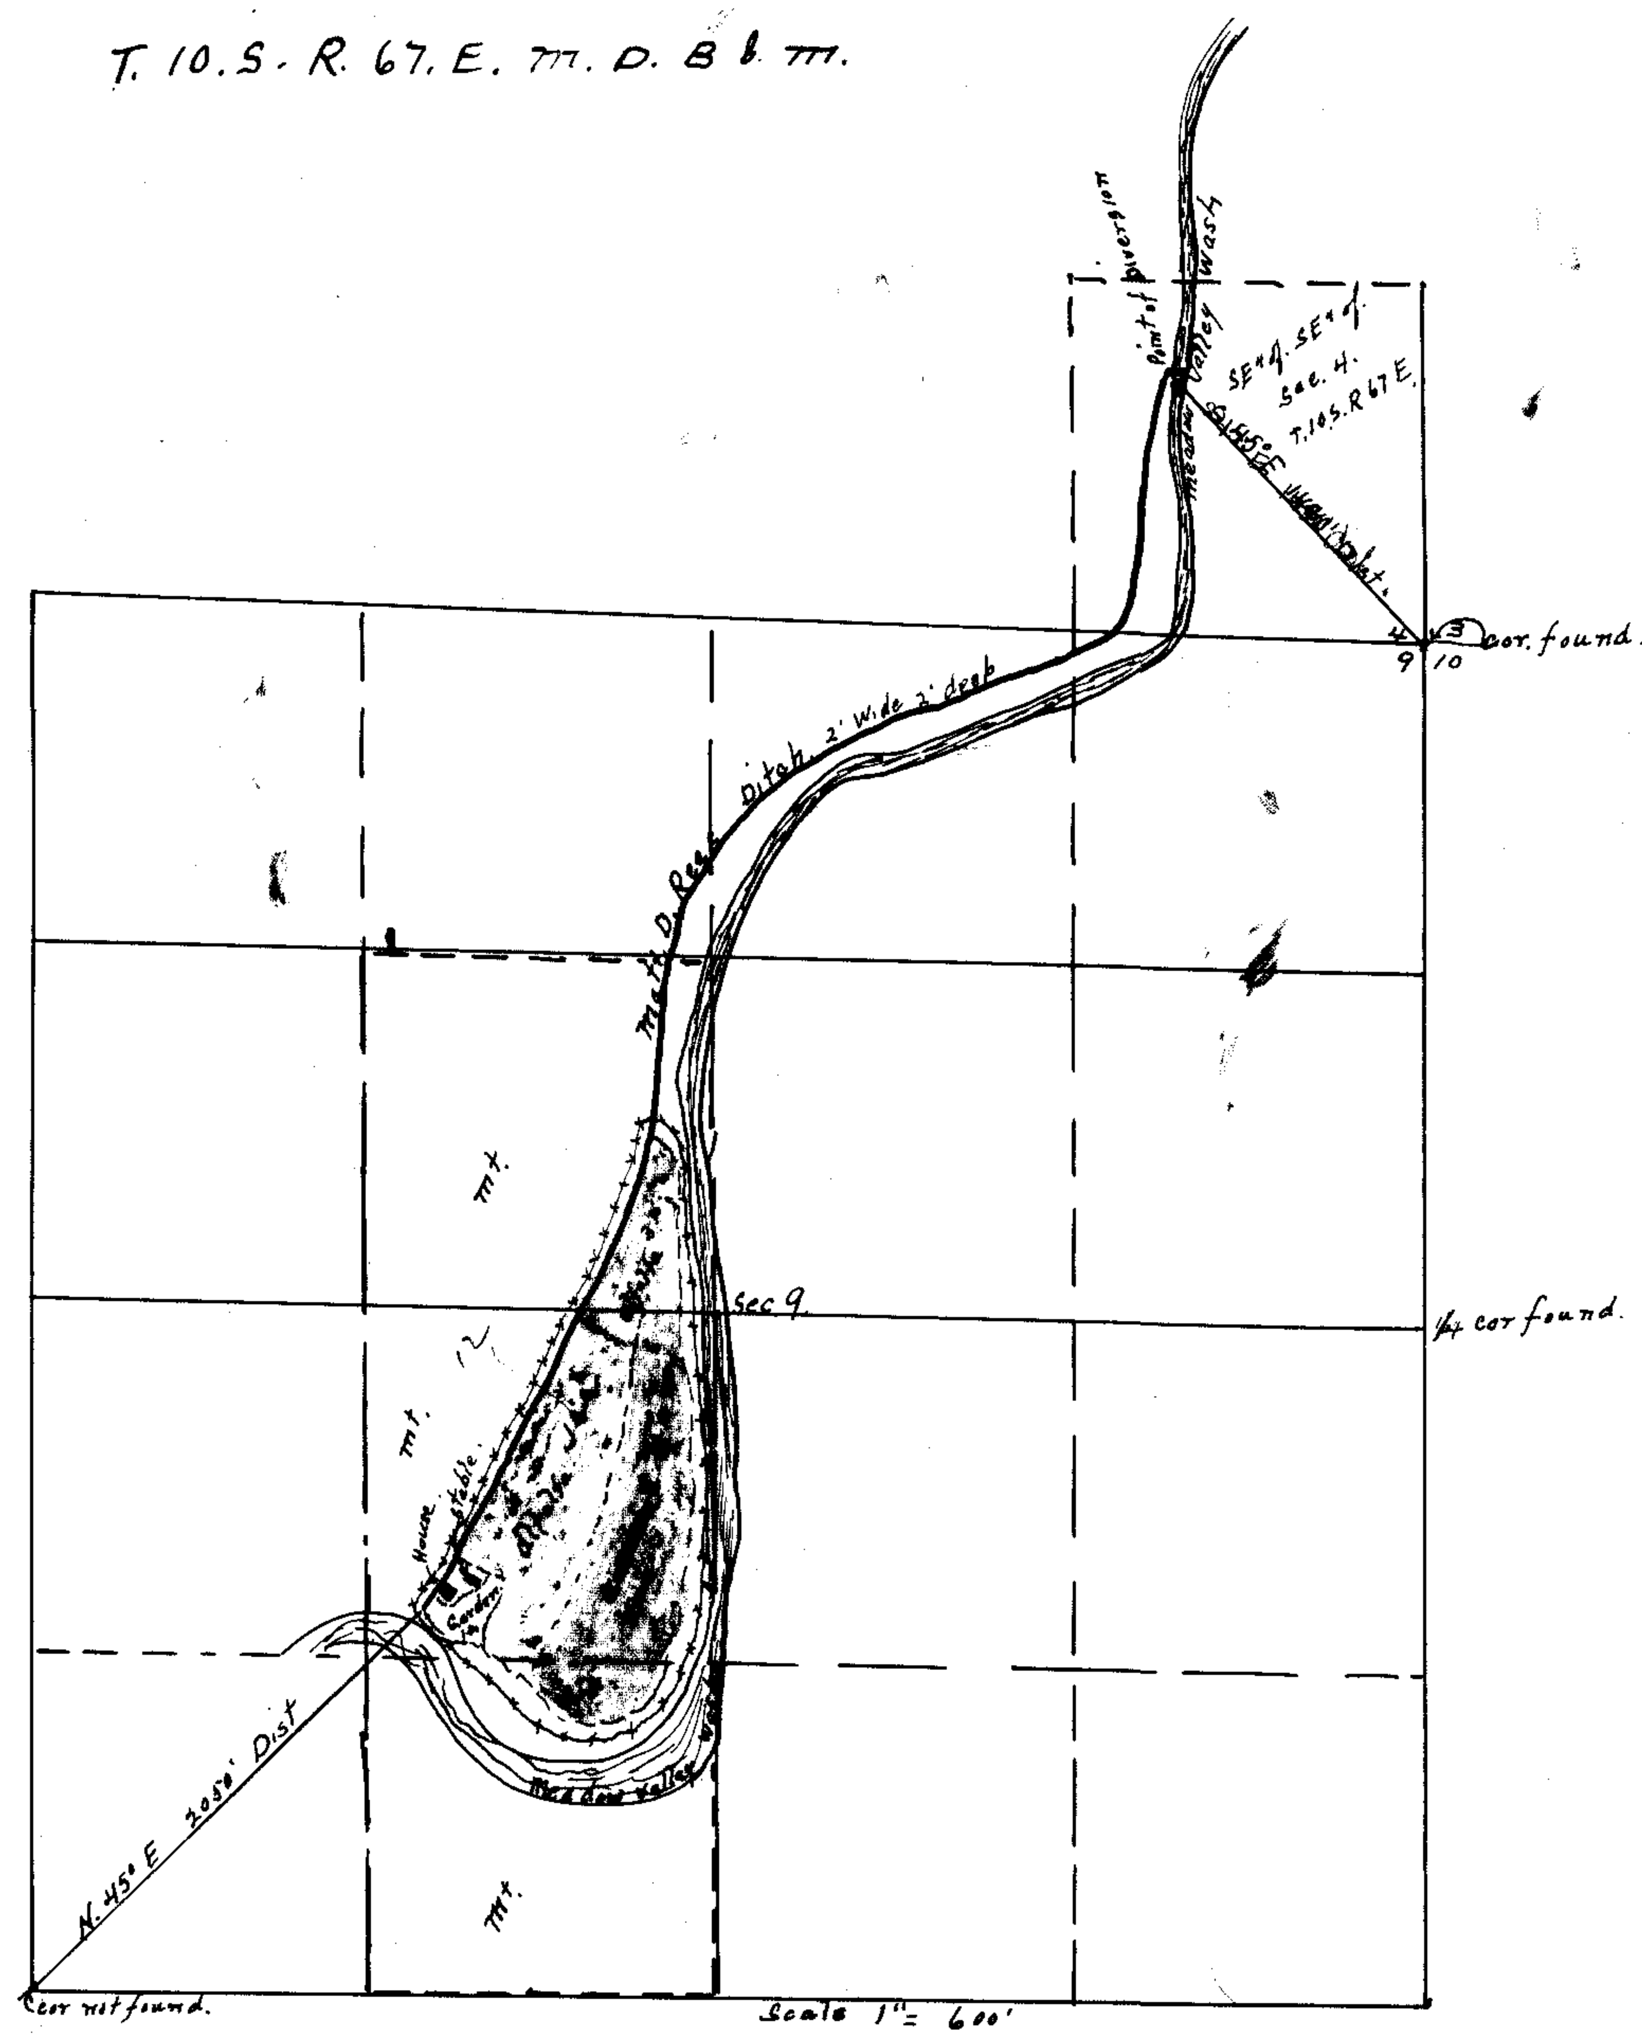

State of Nevada }
County of Lincoln } SS.

I. W.F. Thorne, being first duly sworn, depose and say That this map is a true and accurate plat of land cultivated by Mat[redacted]. Rees, as taken from field notes of a survey made by me on October 16th 1927, and that it truly represents said land and extent of the works used to divert water from Meadow Valley Wash, Lincoln County Nevada.

Wm. F. Thorne
State Water Right Surveyor.

Subscribed and sworn to before me at Alamo, Lincoln County Nev. this 12th day of February, 1928.

W. T. Stewart Sr.
Justice of the Peace, Alamo, Nevada.

[redacted] CERTIFICATE No. [redacted] ISSUED [redacted]

Certificate No. 2345 9/8/37 9196

FILED
Jan. 4. 1930
STATE ENGINEER'S OFFICE

Mat[redacted] D. Rees.
Carp. Nevada.
Ditch and Agricultural land.

49079 04357 04356 9196