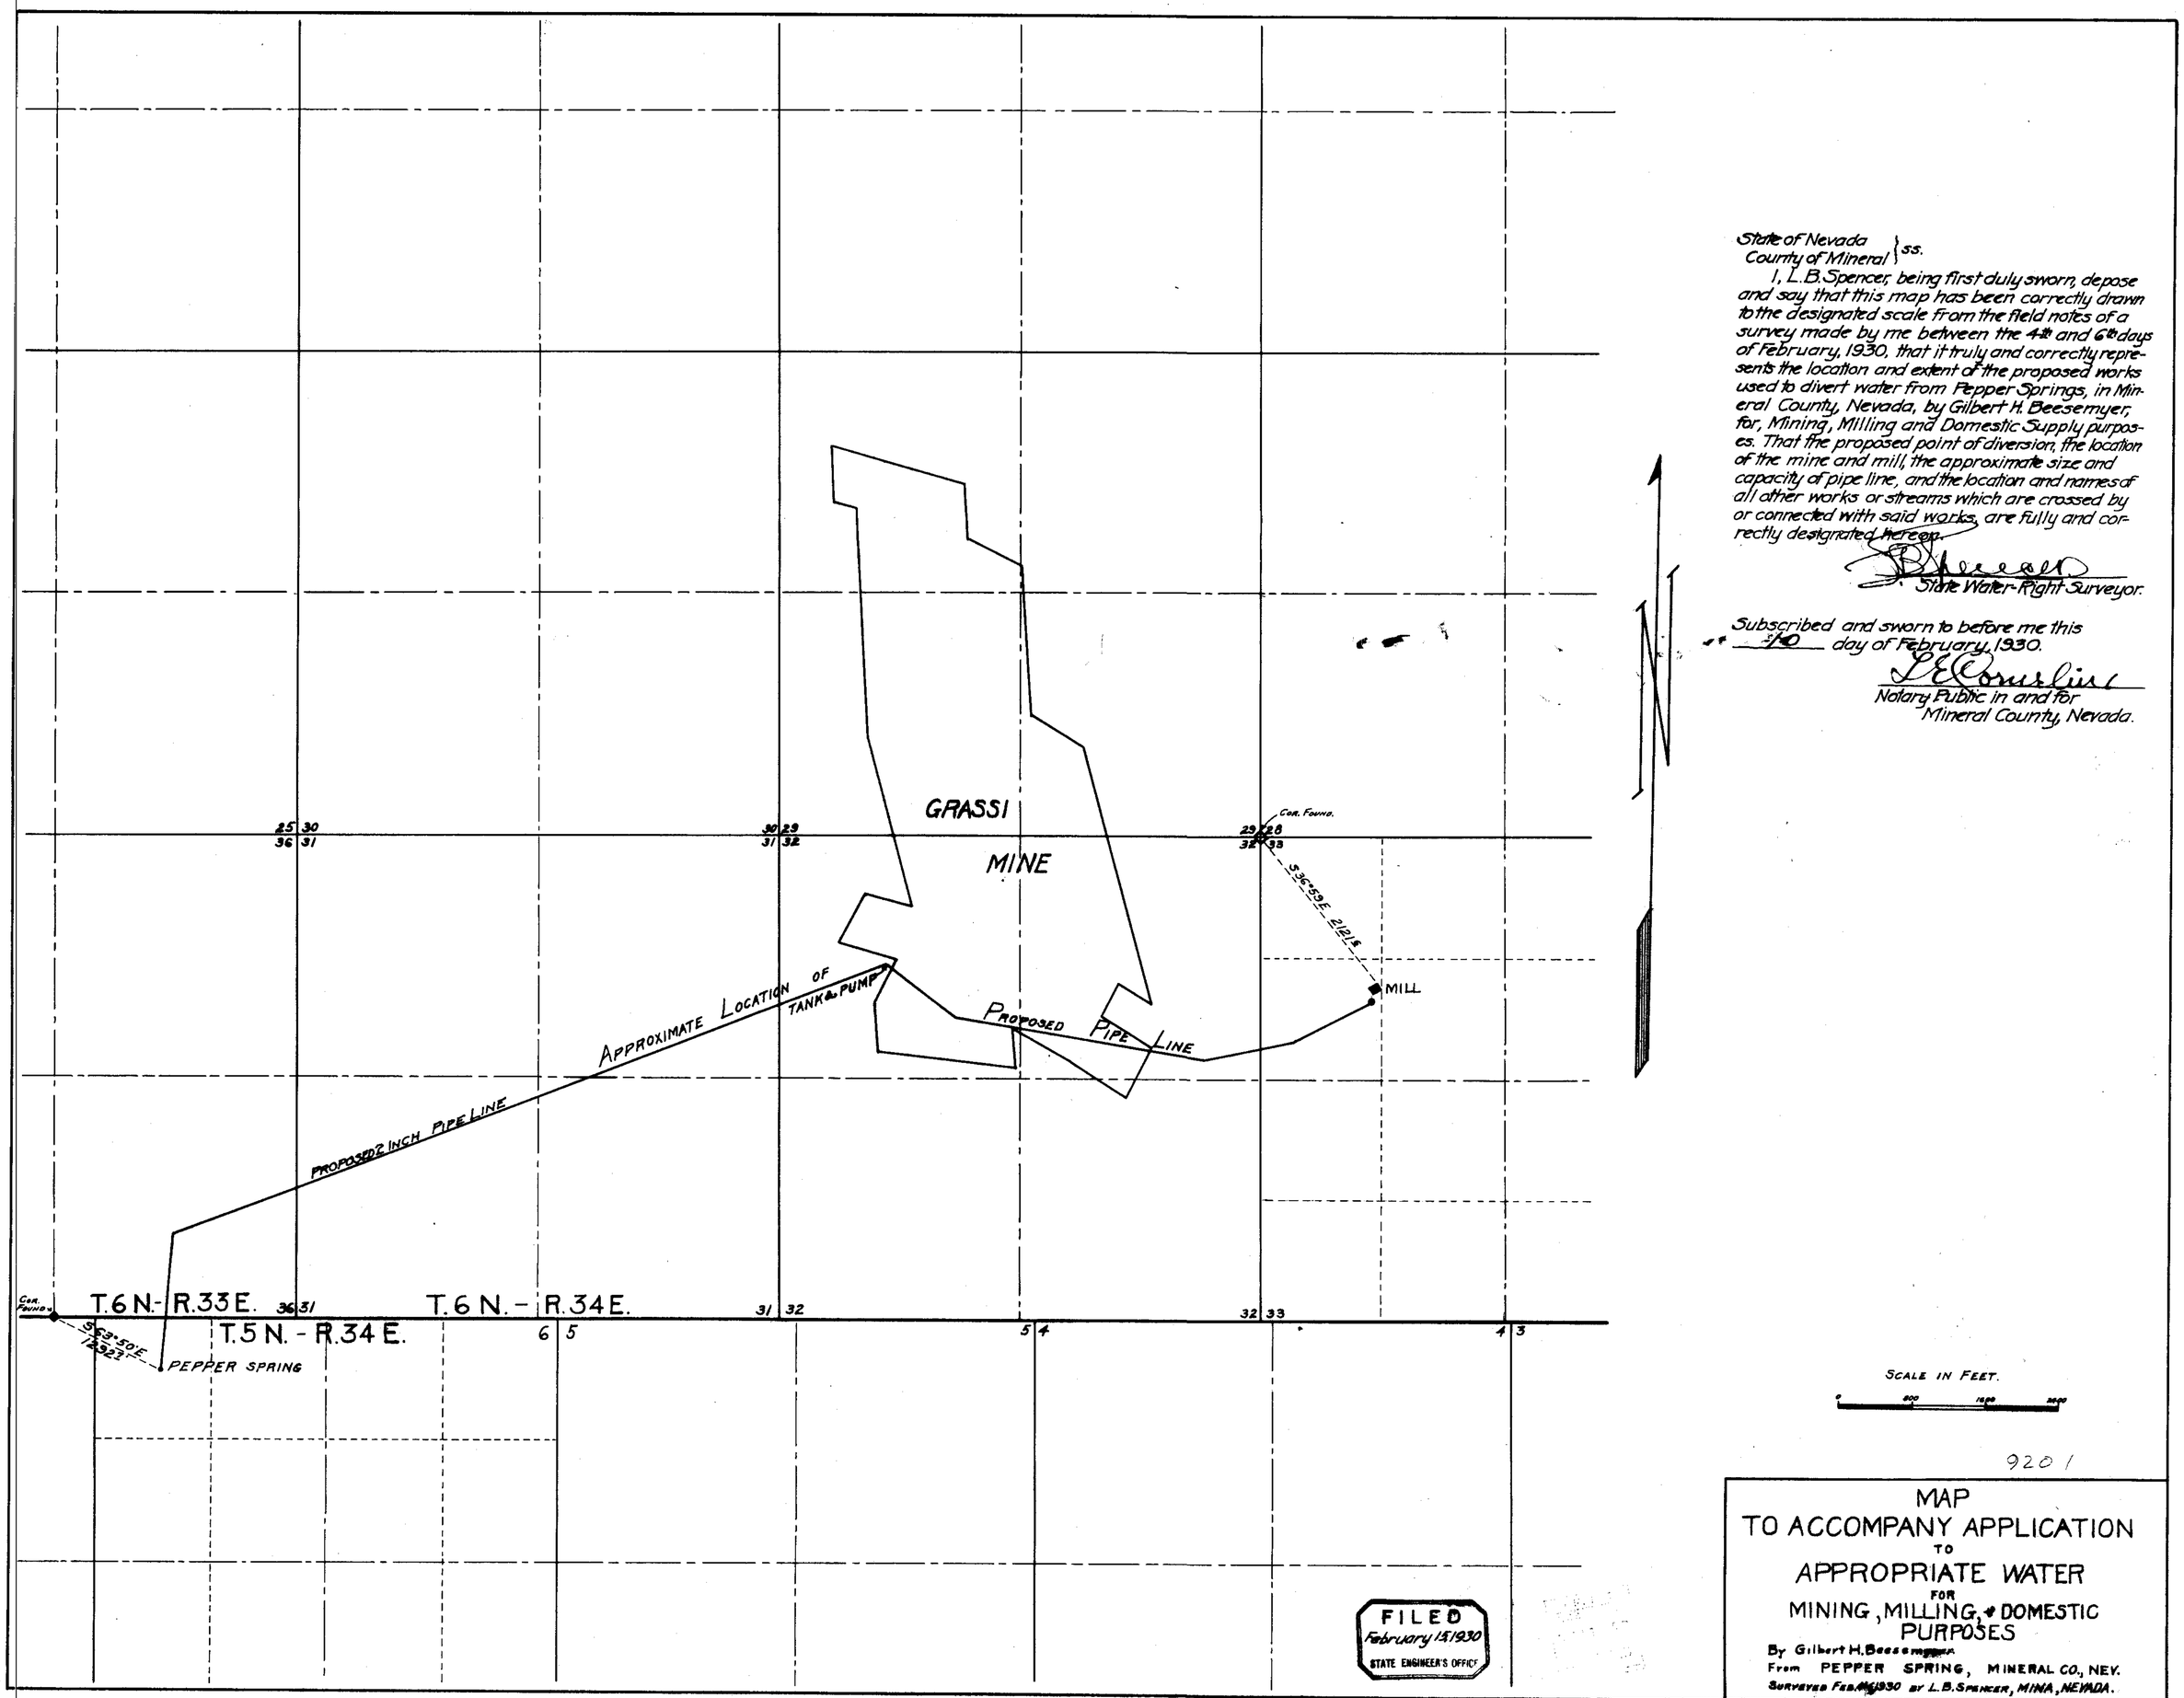

State of Nevada
County of Mineral } ss.

I, L.B. Spencer, being first duly sworn, depose and say that this map has been correctly drawn to the designated scale from the field notes of a survey made by me between the 4th and 6th days of February, 1930, that it truly and correctly represents the location and extent of the proposed works used to divert water from Pepper Springs, in Mineral County, Nevada, by Gilbert H. Beesemyer, for, Mining, Milling and Domestic Supply purposes. That the proposed point of diversion, the location of the mine and mill, the approximate size and capacity of pipe line, and the location and names of all other works or streams which are crossed by or connected with said works, are fully and correctly designated hereon.

L.B. Spencer
State Water-Right Surveyor.

Subscribed and sworn to before me this 10 day of February, 1930.

L.E. Conselise
Notary Public in and for
Mineral County, Nevada.