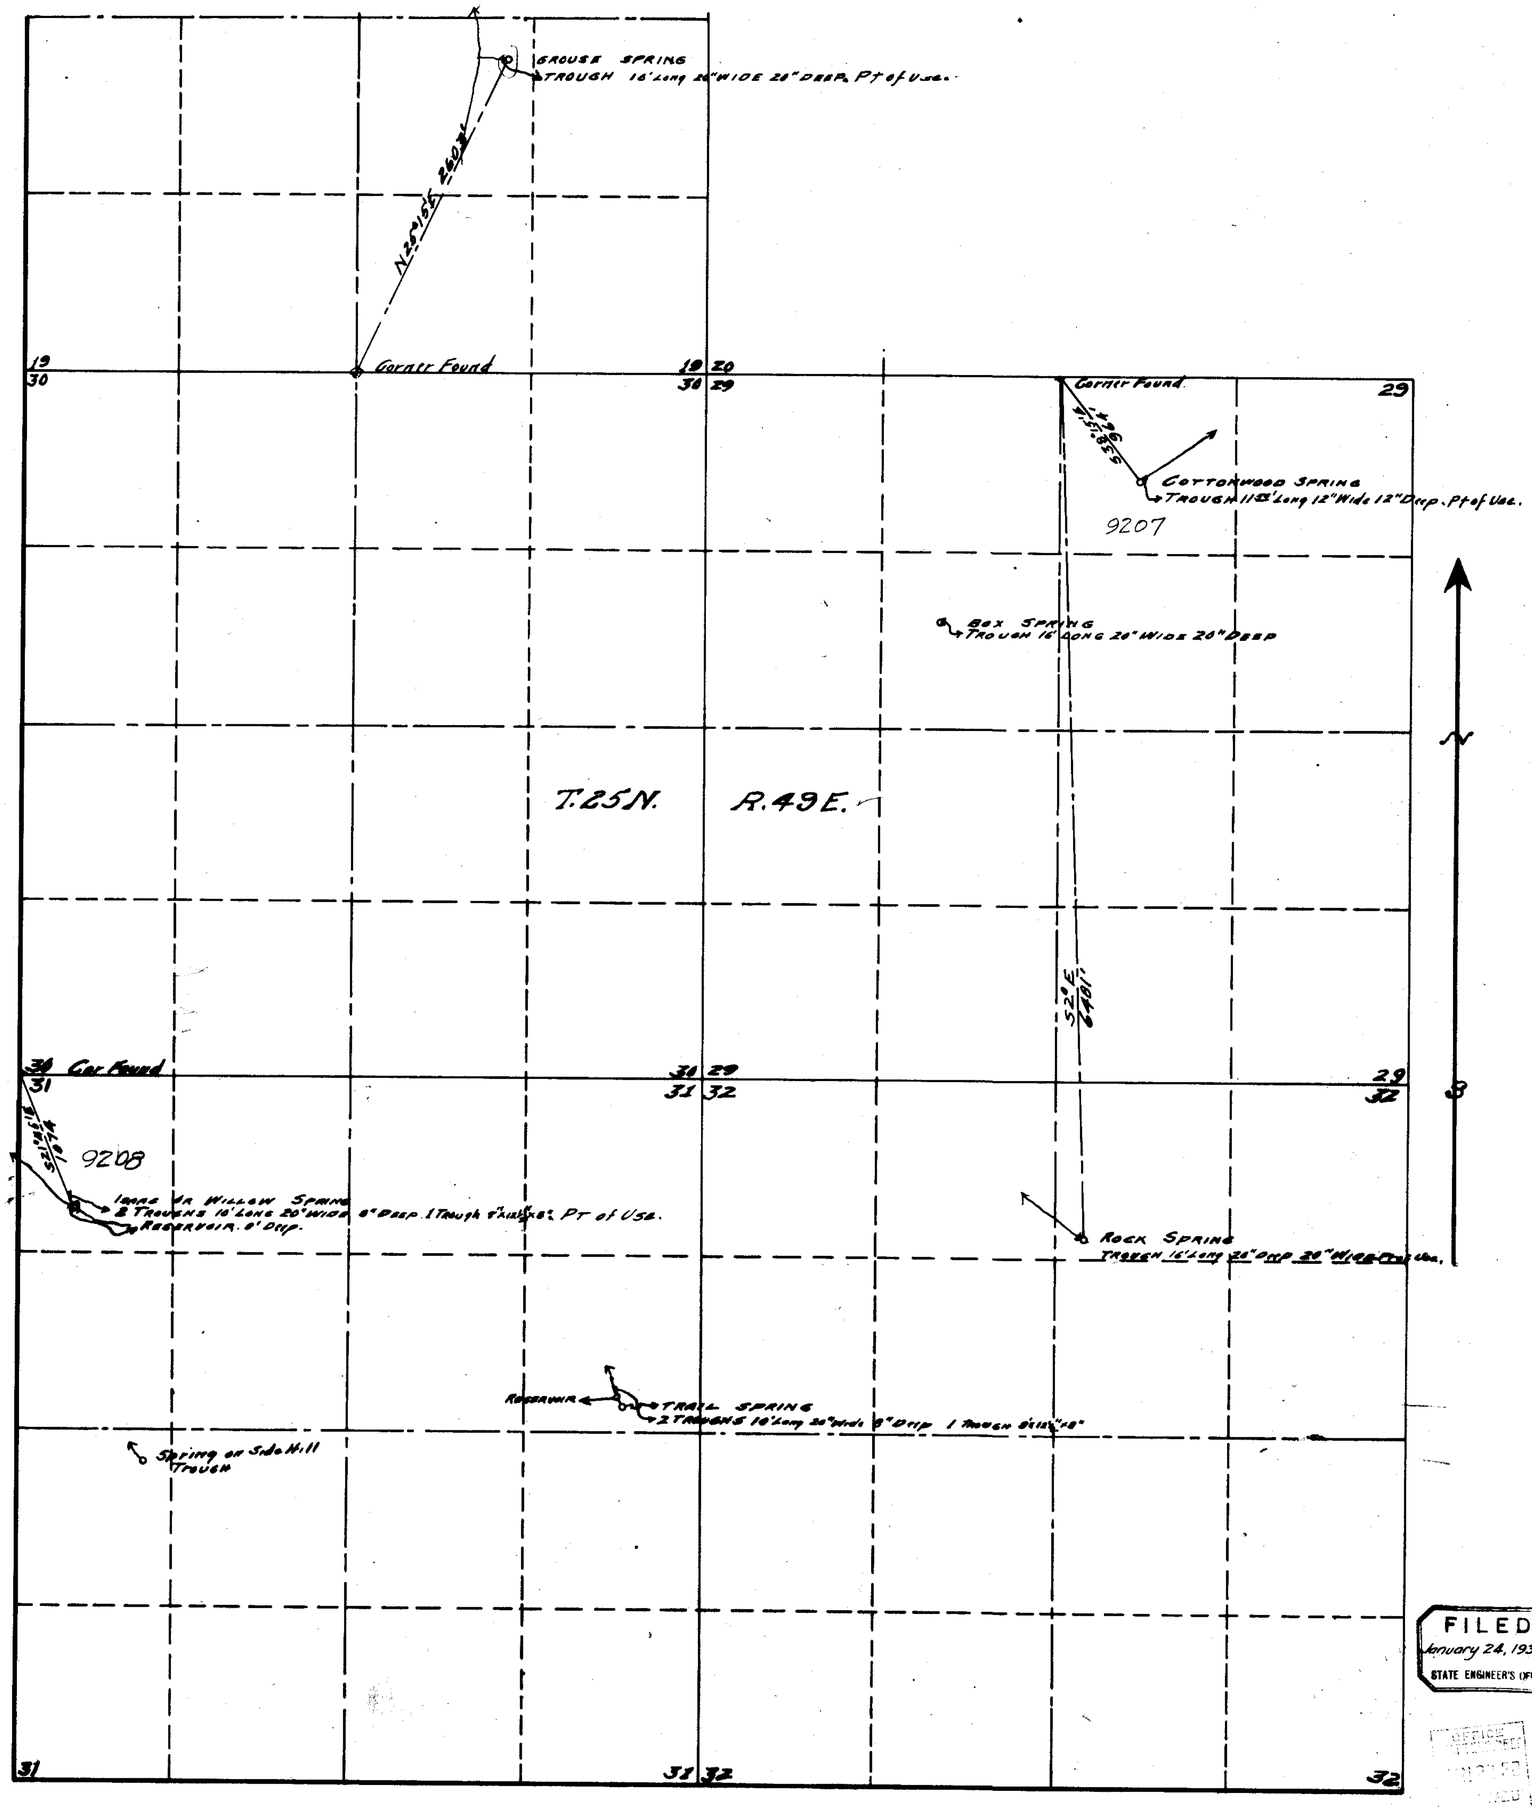

STATE OF NEVADA }
COUNTY OF ELKO } S.S.
I, W.H. SETTELMAYER, being first duly sworn, depose and say that this map has been correctly drawn to the designated scale from field notes of a survey made by me on the 26th day of September 1929; that it truly and correctly represents the location and extent of the proposed works used to divert water from Springs, in Eureka County, by EMIL BAUMAN, for STOCKWATERING purposes. That the proposed point of diversion, the approximate location and size of the diverting channel or other conduit, the place and manner of use, and the location and names of all other works or streams which are crossed by, or connected with the said works, are fully and correctly designated thereon.

STATE WATER RIGHT SURVEYOR

Subscribed and sworn to before me this [illegible] day of January 1930

Notary Public in and for Elko County, Nevada.

Scale: 1 2 3 4 5 6 7 8 9 10 11 12 13 14 15 16 Hundred Ft
50 25 0 50 100 

Certificate No. 1879 Issued December 13, 1932

Certificate No. 1880 Issued December 13, 1932

FILED
January 24, 1930
STATE ENGINEER'S OFFICE

MAP
TO ACCOMPANY APPLICATION
TO APPROPRIATE WATER FOR
STOCKWATERING BY EMIL
BAUMAN FROM SPRINGS

9207—9208