STATE OF NEVADA
COUNTY OF LANDER S. S.

I, O. P. Adams, being first duly sworn, depose and say that this map, consisting of one sheet, has been drawn to the designated scale from field notes of a survey made by me on the 1st day of January 1930; that is truly and correctly represents the location and extent of the proposed works used to divert water from CROW SPRINGS, in Lander County, by STEVE ALLEN for stockwatering purposes. That the proposed point of diversion, the approximate location and size of the diverting channel or other conduit, the place and manner of use, and the location and names of all other works or streams which are crossed by, or connected with the said works, are fully and correctly designated thereon.

O. P. Adams
State Water Right Surveyor.

Subscribed and sworn to before me this 23rd day of January. 1930.
Louis A. Lemaire
Notary Public in and for Lander County, Nevada.

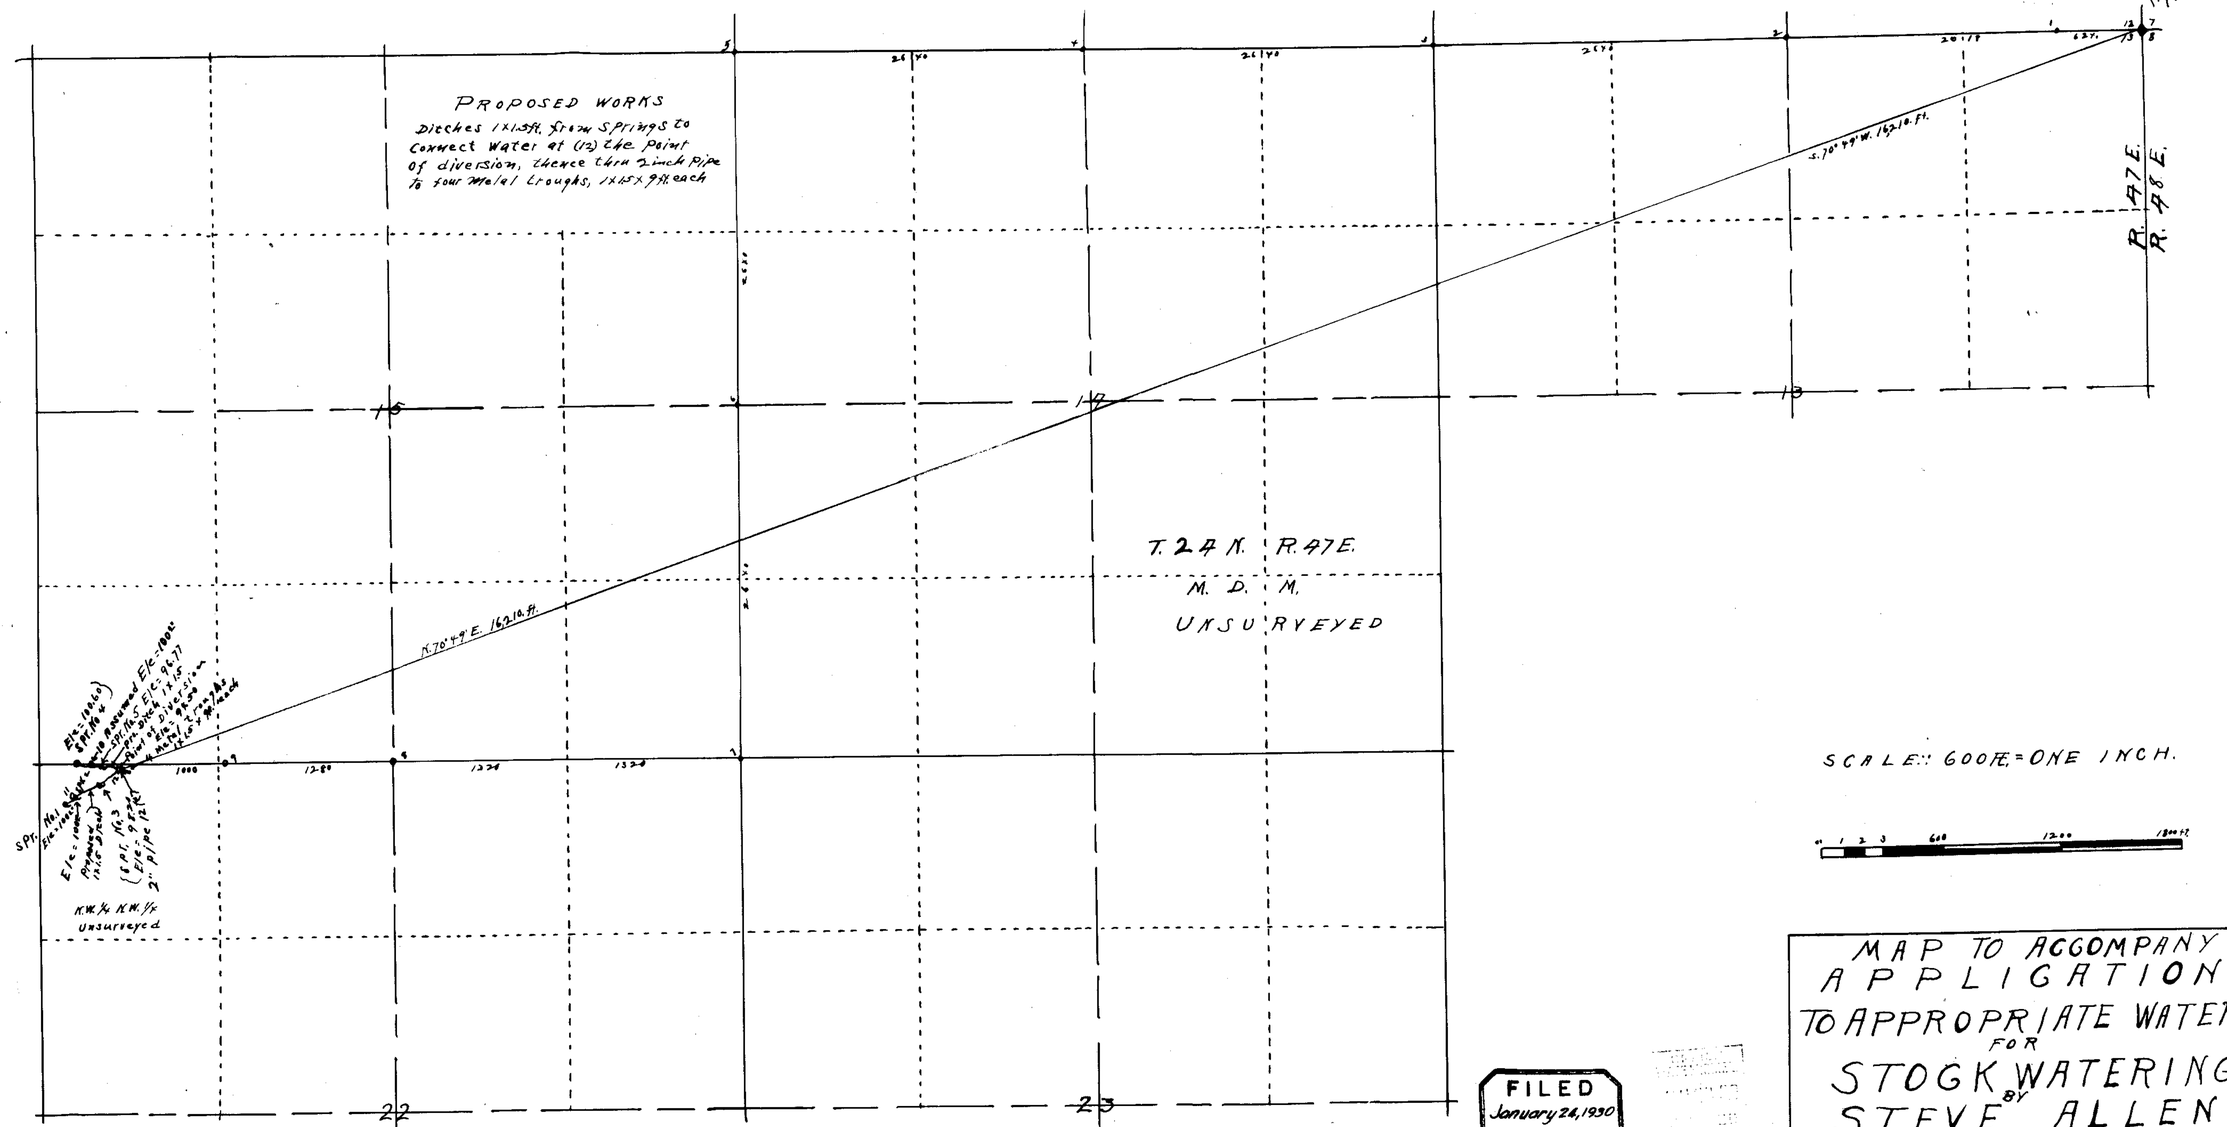

FILED
January 24, 1930
STATE ENGINEER'S OFFICE

9210

MAP TO ACCOMPANY
APPLICATION
TO APPROPRIATE WATER
FOR
STOCK WATERING
BY
STEVE ALLEN
FROM
CROW SPRINGS

9210