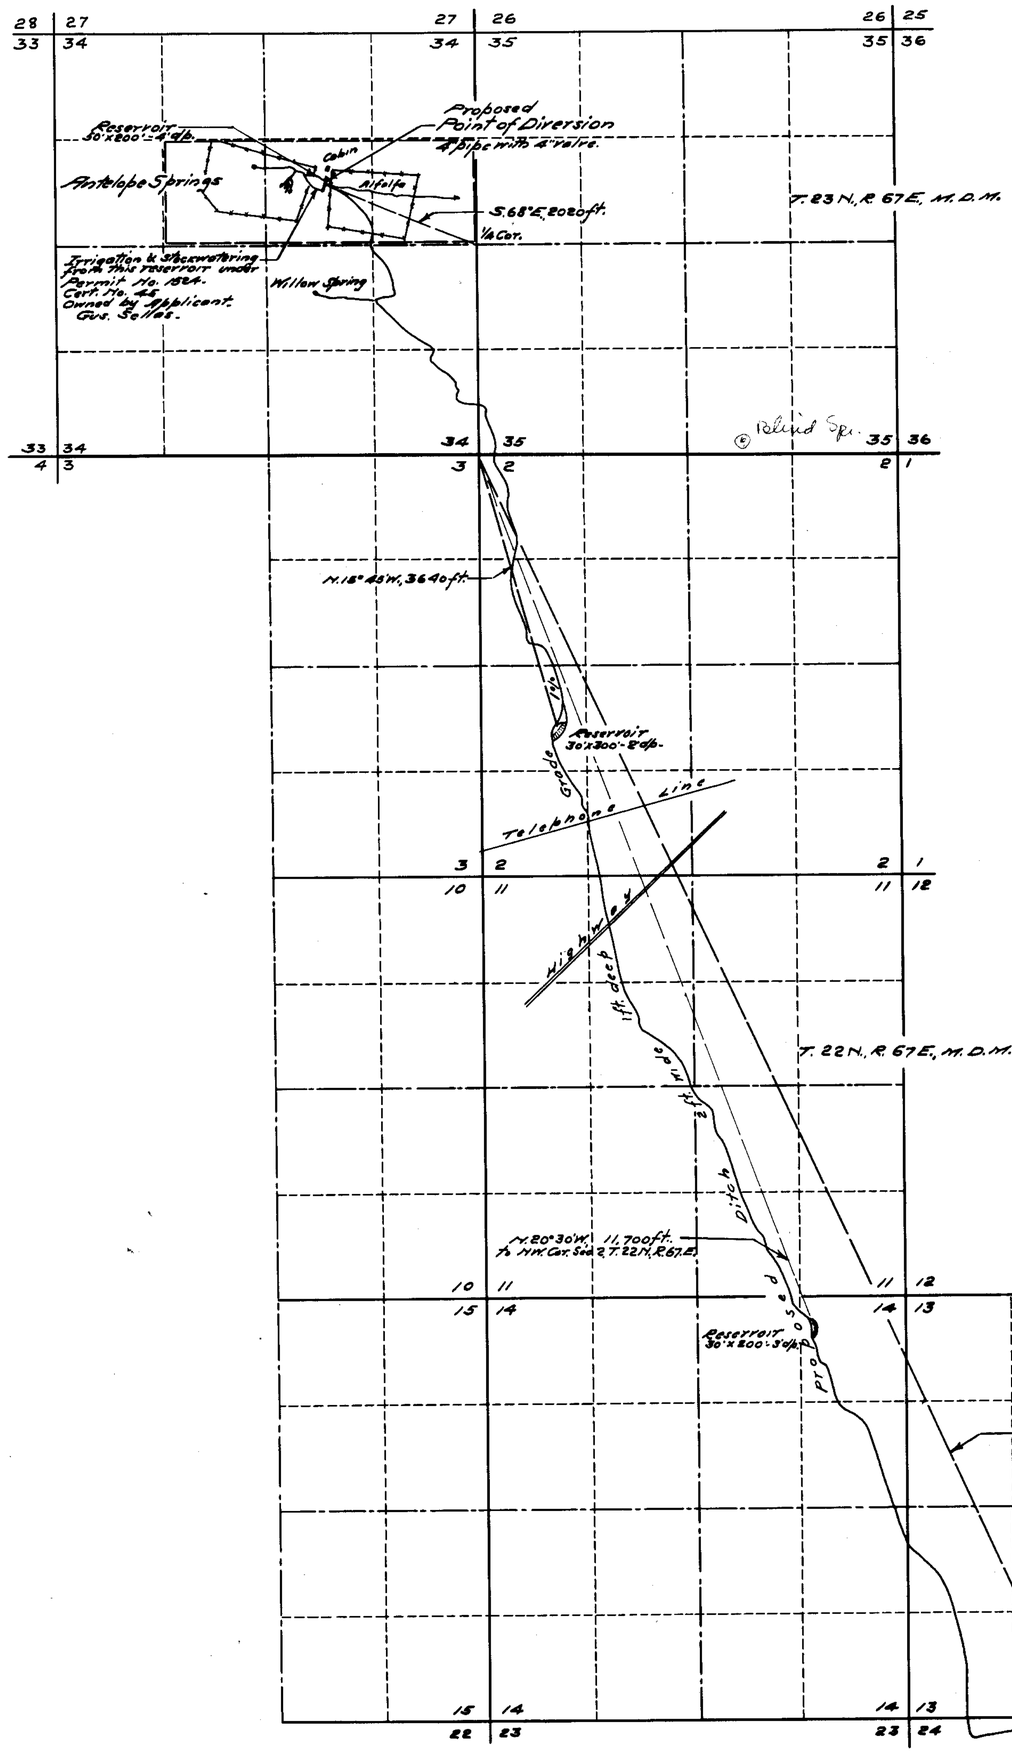

STATE OF NEVADA. }
County of White Pine } ss.

I, F.W. Millard, being first duly sworn, depose and say that this map, consisting of one sheet, has been correctly drawn to the designated scale from field notes of a survey made by me between the 17th and 19th days of December, 1929; That it truly and correctly represents the location and extent of the proposed works used to divert water from ANTELOPE SPRINGS in White Pine County by GUS SELLAS for stock-watering purposes. That the proposed point of diversion, the approximate location and size of the diverting channel or other conduit, the place and manner of use, and the location and names of all other works or streams which are crossed by, or connected with the said works, are fully and correctly designated thereon.

F.W. Millard
State Water Right Surveyor.

Subscribed and sworn to before me this 27th day of January, 1930.

Notary Public in and for White Pine County, Nevada.

0 500 1000 2000
Scale 1-in.=1000 ft.

FILED
February 14, 1930
STATE ENGINEER'S OFFICE

Certificate No. 1867 issued December 3, 1930. 9223

MAP TO ACCOMPANY
APPLICATION
TO APPROPRIATE WATER FOR
STOCKWATERING
BY
GUS SELLAS
FROM
ANTELOPE SPRINGS

Surveyed by. Ed. Millard & Son. Ely, Nevada. December- 1929.

9223