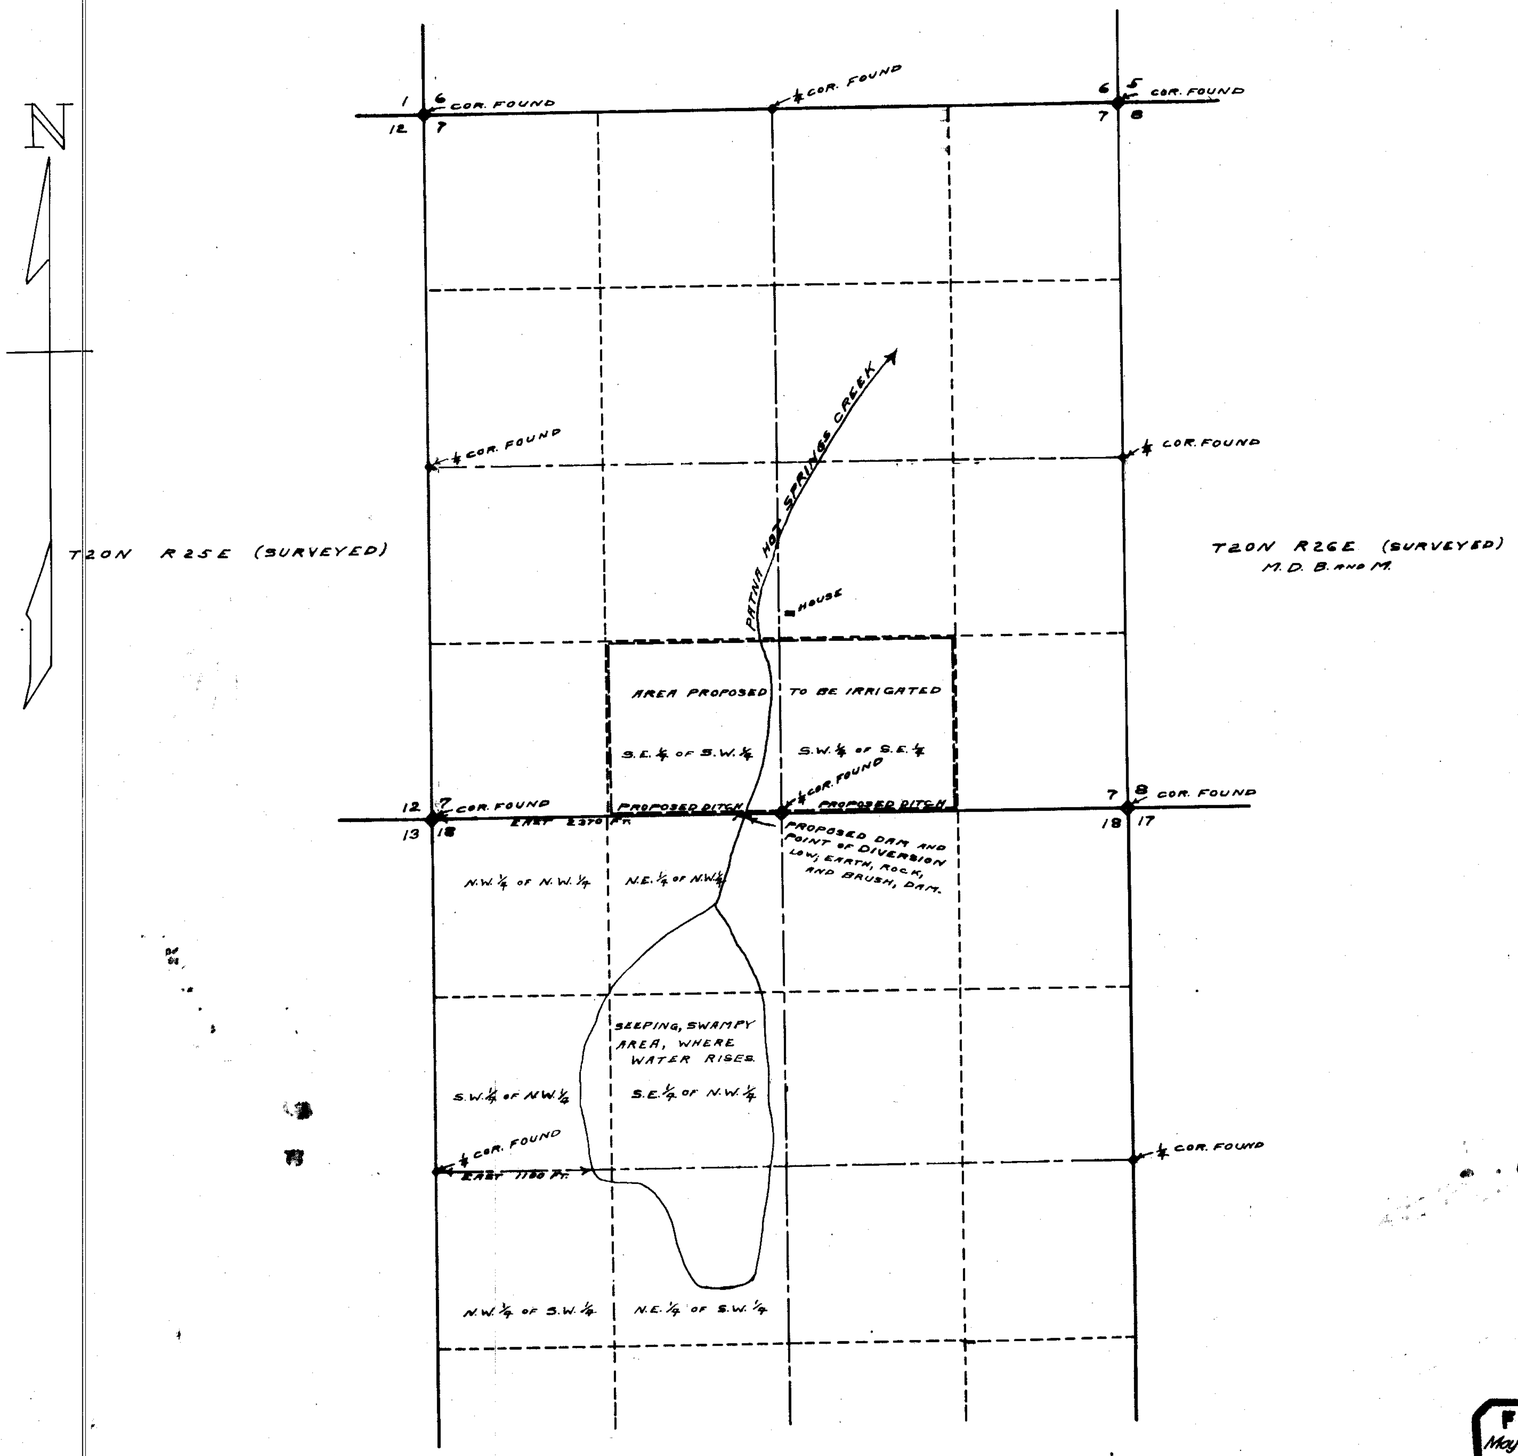

STATE OF NEVADA }ss
COUNTY OF LYON

I, W.A. Pray, being first duly sworn depose and say that this map, consisting of one sheet, has been correctly drawn to the designated scale from field notes of a survey made by me on the 27 day of March 1930, that it truly and correctly represents the proposed location and extent of the works used to divert water from Patna Hot Springs Creek in Lyon County by R.R. Gamble, for irrigation purposes. That the proposed point of diversion, the approximate location and size of the diverting channel, all reservoirs or basins, the location and names of all other works which will cross or connect with the proposed works, and the boundary of all lands, showing by 40 acre subdivisions the areas proposed to be irrigated, are fully and correctly designated thereon.

W.A. Pray
STATE WATER RIGHT SURVEYOR

Subscribed and sworn to before me this 10 day of May, 1930.

J. Oliver
U.S. Commissioner, Dist. of Nev.
LYON COUNTY, NEVADA.

SCALE 1 IN. = 600 FT.

0 200 400 600 800 1000 2000 3000 FT.

9229

FILED
May 12, 1930
STATE ENGINEER'S OFFICE

MAP TO ACCOMPANY
APPLICATION
TO APPROPRIATE WATER
FOR
IRRIGATION
BY
R.R. GAMBLE
FROM
PATNA HOT SPRINGS CREEK

9229