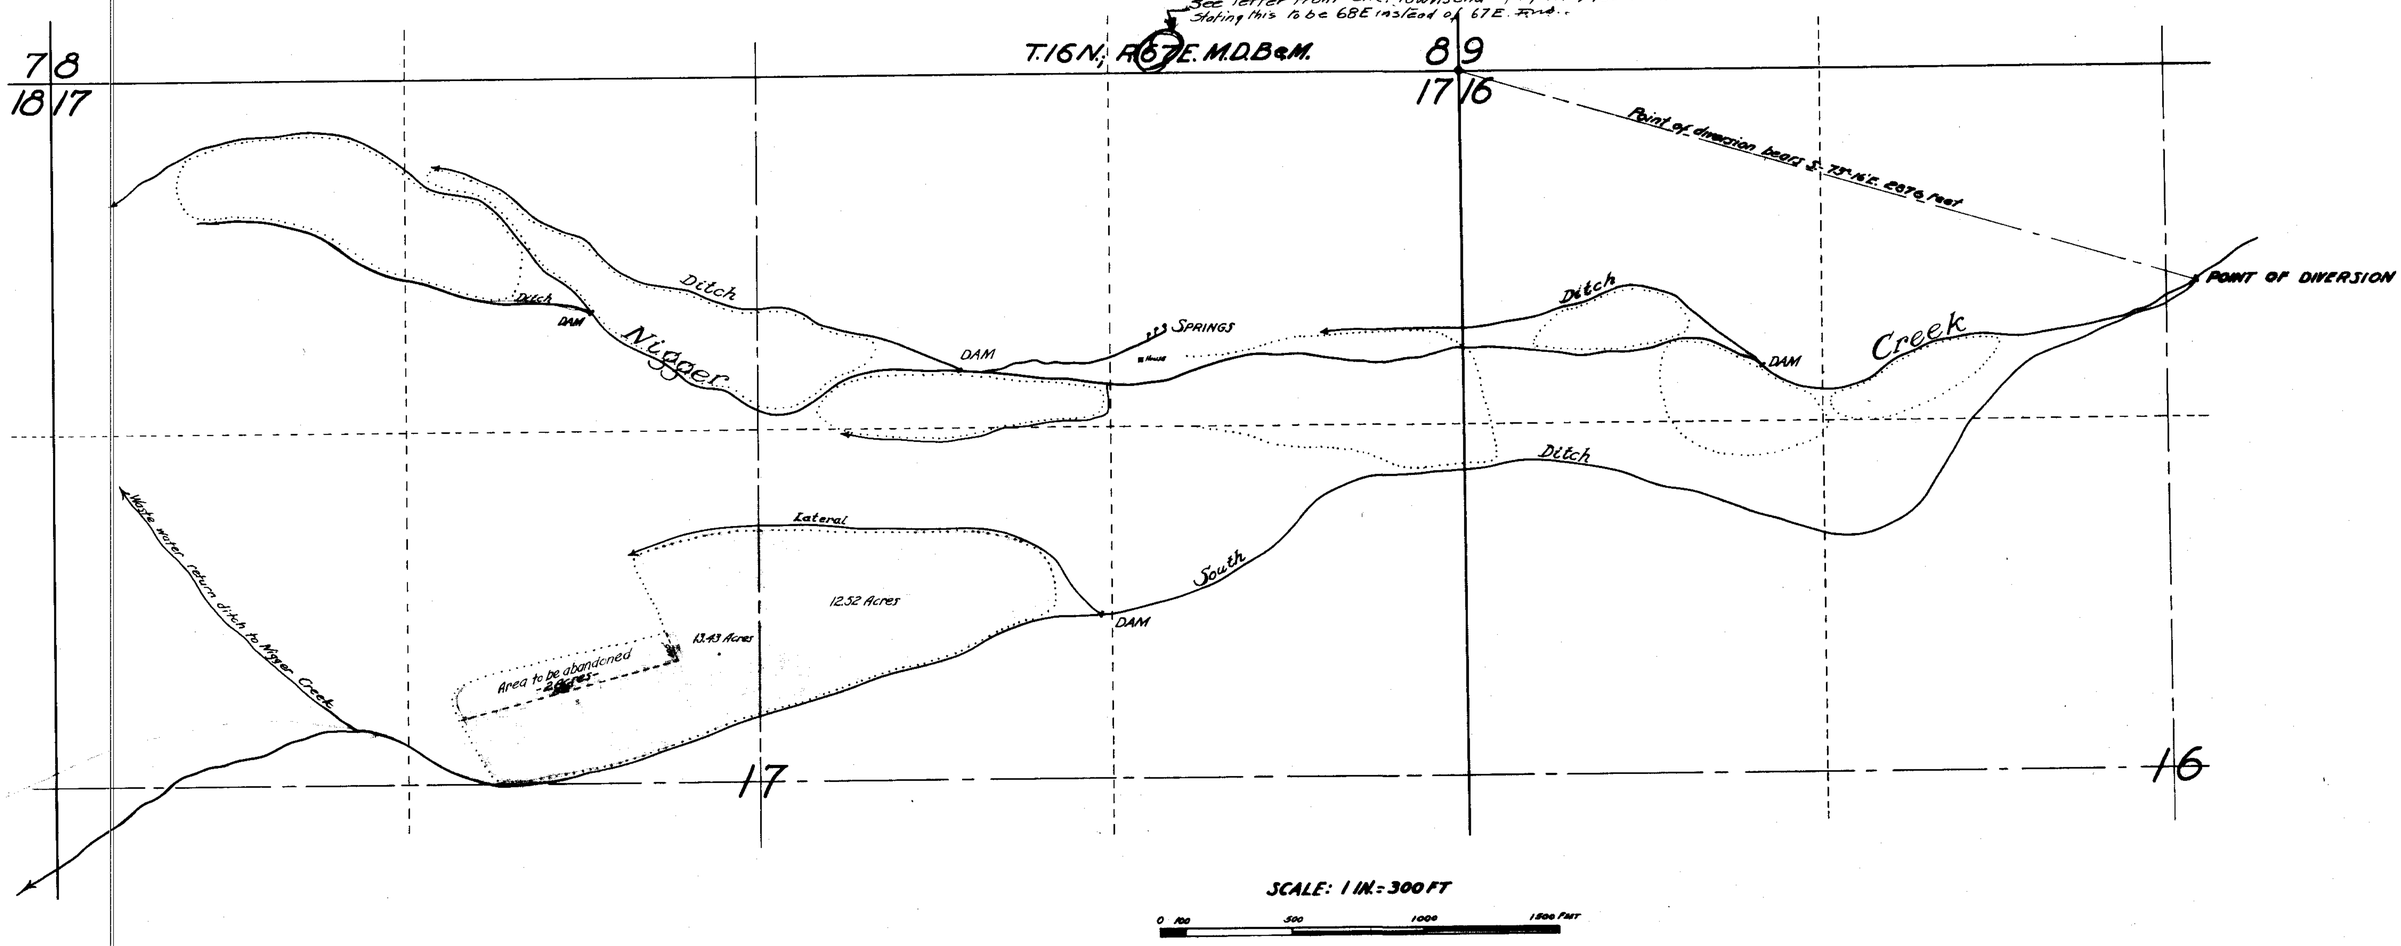

MAP TO ACCOMPANY
APPLICATION
TO APPROPRIATE WATER
FOR
STOCKWATERING
BY
R.A.YELLAND
FROM
NIGGER CREEK

FILED
March 17, 1930
STATE ENGINEER'S OFFICE

NO.1 SHEET NO. 1

9231

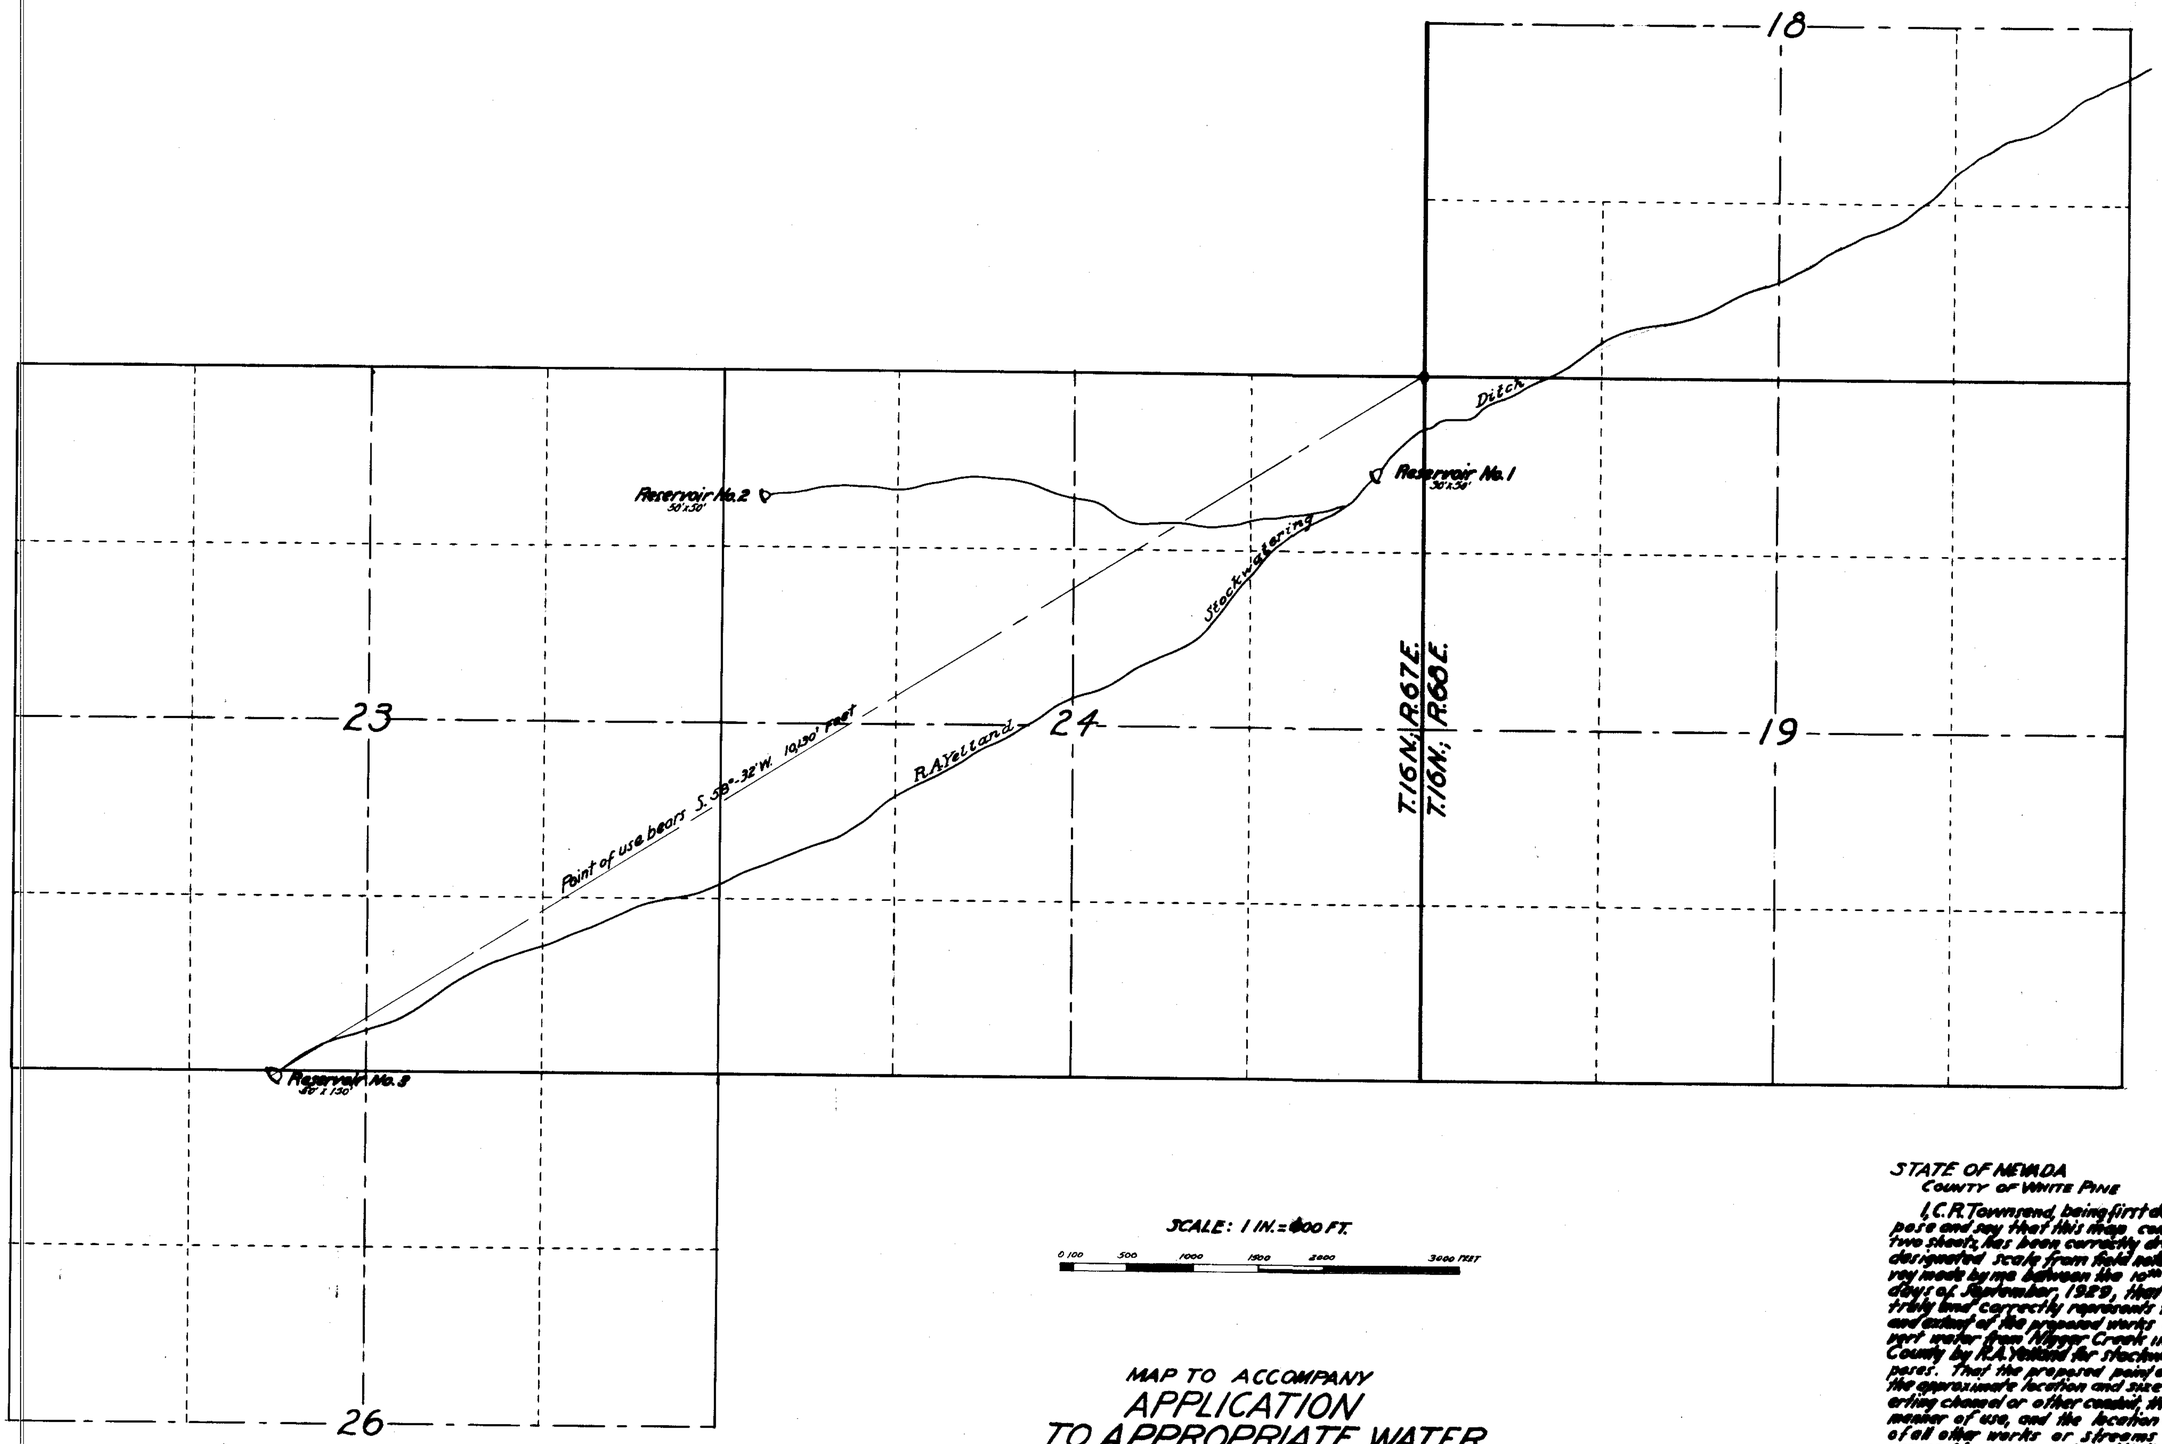

SCALE: 1 IN.=800 FT.

0 100 500 1000 1500 2000 3000 FEET

MAP TO ACCOMPANY
APPLICATION
TO APPROPRIATE WATER
FOR
STOCKWATERING
BY
R.A.YELLAND
FROM
NIGGER CREEK

STATE OF NEVADA
COUNTY OF WHITE PINE } S.S.

I, C.R. Townsend, being first duly sworn depose and say that this map, consisting of two sheets, has been correctly drawn to the designated scale from field notes of a survey made by me between the 10th and 12th days of September, 1929, that this map truly and correctly represents the location and extent of the proposed works used to divert water from Nigger Creek in White Pine County by R.A. Yelland for stockwatering purposes. That the proposed point of diversion, the approximate location and size of the diverting channel or other conduit, the place and manner of use, and the location and names of all other works or streams which are crossed by, or connected with the said works, are fully and correctly designated thereon.

C.R. Townsend
STATE WATER RIGHT SURVEYOR.

Subscribed and sworn to before me this 15th day of March, 1930.

Henry McWatson
Notary Public in and for
White Pine County, Nevada.

FILED
March 17, 1930
STATE ENGINEER'S OFFICE

NO.2 SHEET NO.2

9231