NW4 SW4

C. GOEDECKE

T. 13 N., R. 20 E.

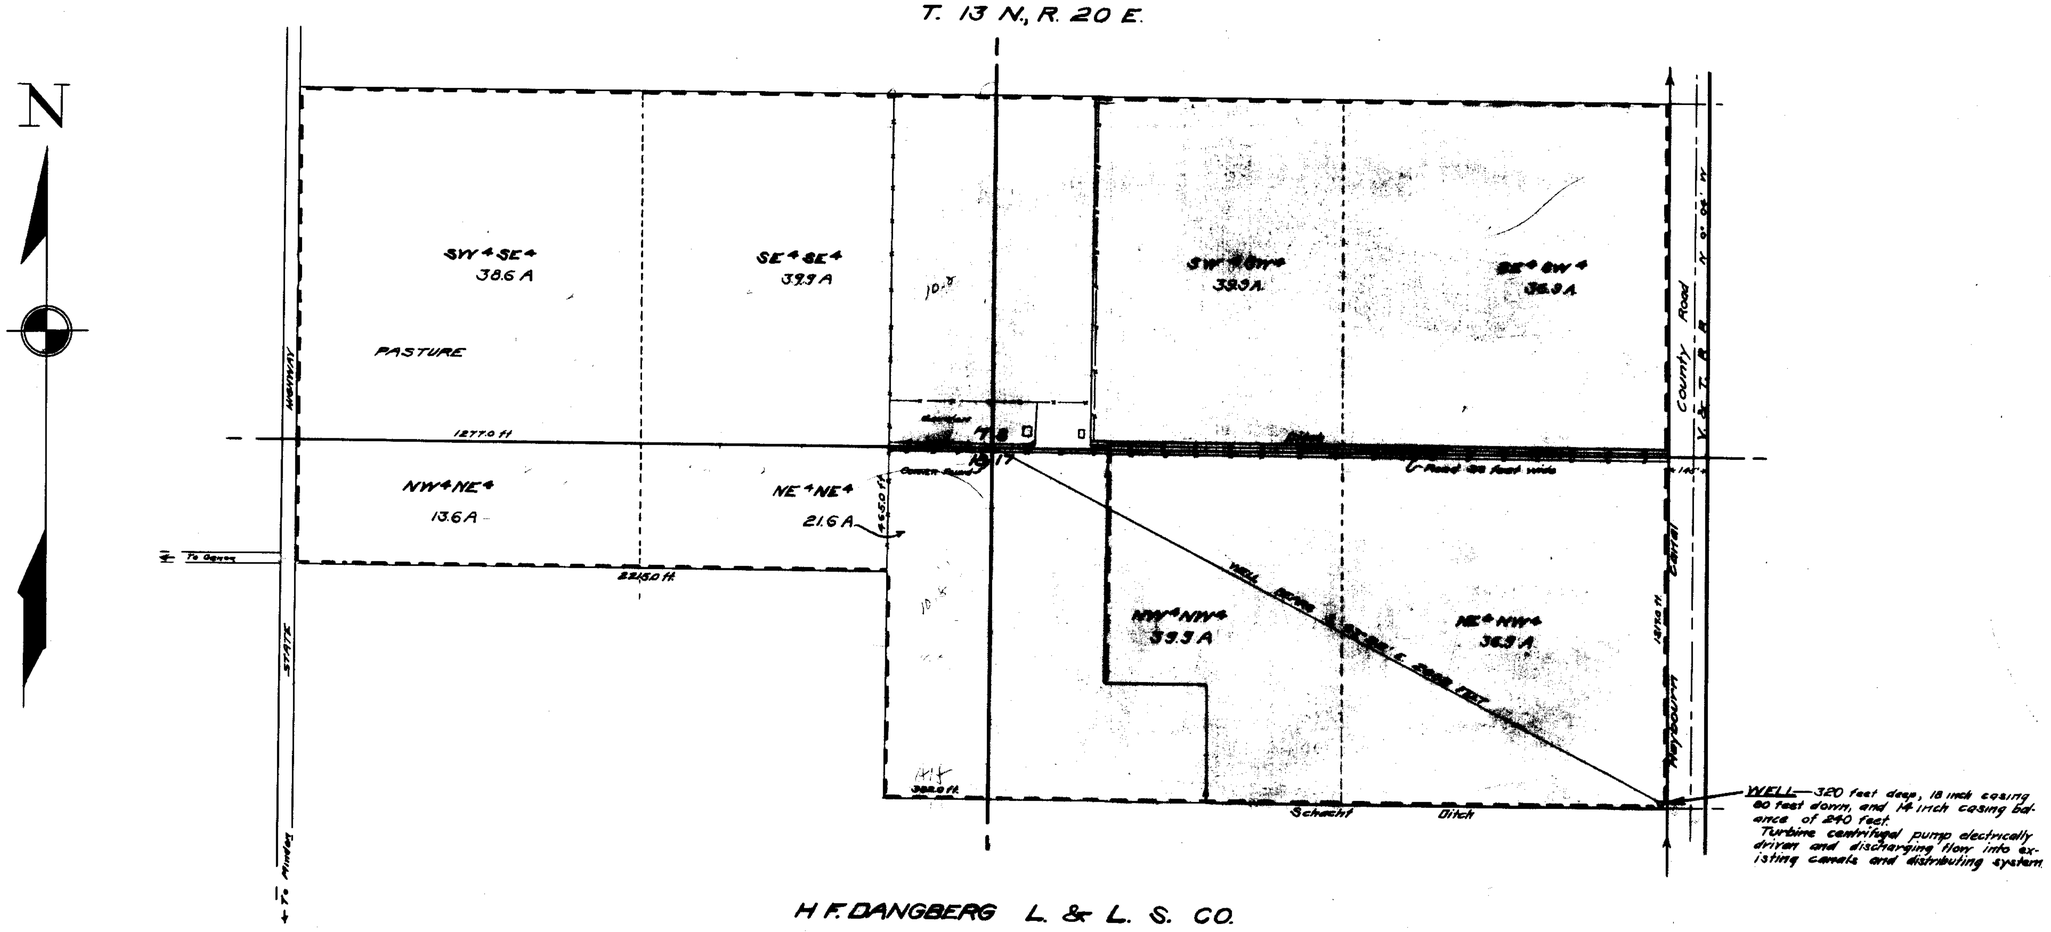

H F. DANGBERG L. & L. S. CO.

STATE OF NEVADA
County of Douglas } SS

I, O. L. Hussman, being first duly sworn, depose and say that this map, consisting of one sheet has been correctly drawn to the designated scale from field notes of a survey made by me on the 20th day of April 1930; that it truly and correctly represents the proposed location and extent of the works used to divert water from a Well in Douglas County, by F. Schacht for irrigation purposes. That the proposed point of diversion, and the location and names of all other works which will cross or connect with the proposed works, and the boundary of all lands, showing by 40 acre subdivisions the areas proposed to be irrigated, are fully and correctly designated thereon.

O. L. Hussman
STATE WATER RIGHT SURVEYOR

Subscribed and sworn to before me this 23rd day of July, 1930.

Adar S. Hunter
NOTARY PUBLIC IN AND FOR ORMSBY COUNTY, NEVADA.

SCALE: 1 IN.=300 FT.

9244

FILED
July 24, 1930
STATE ENGINEER'S OFFICE

MAP TO ACCOMPANY
APPLICATION
TO APPROPRIATE WATER
FOR
IRRIGATION
BY
FRITZ SCHACHT
FROM
UNDERGROUND SOURCE

9244