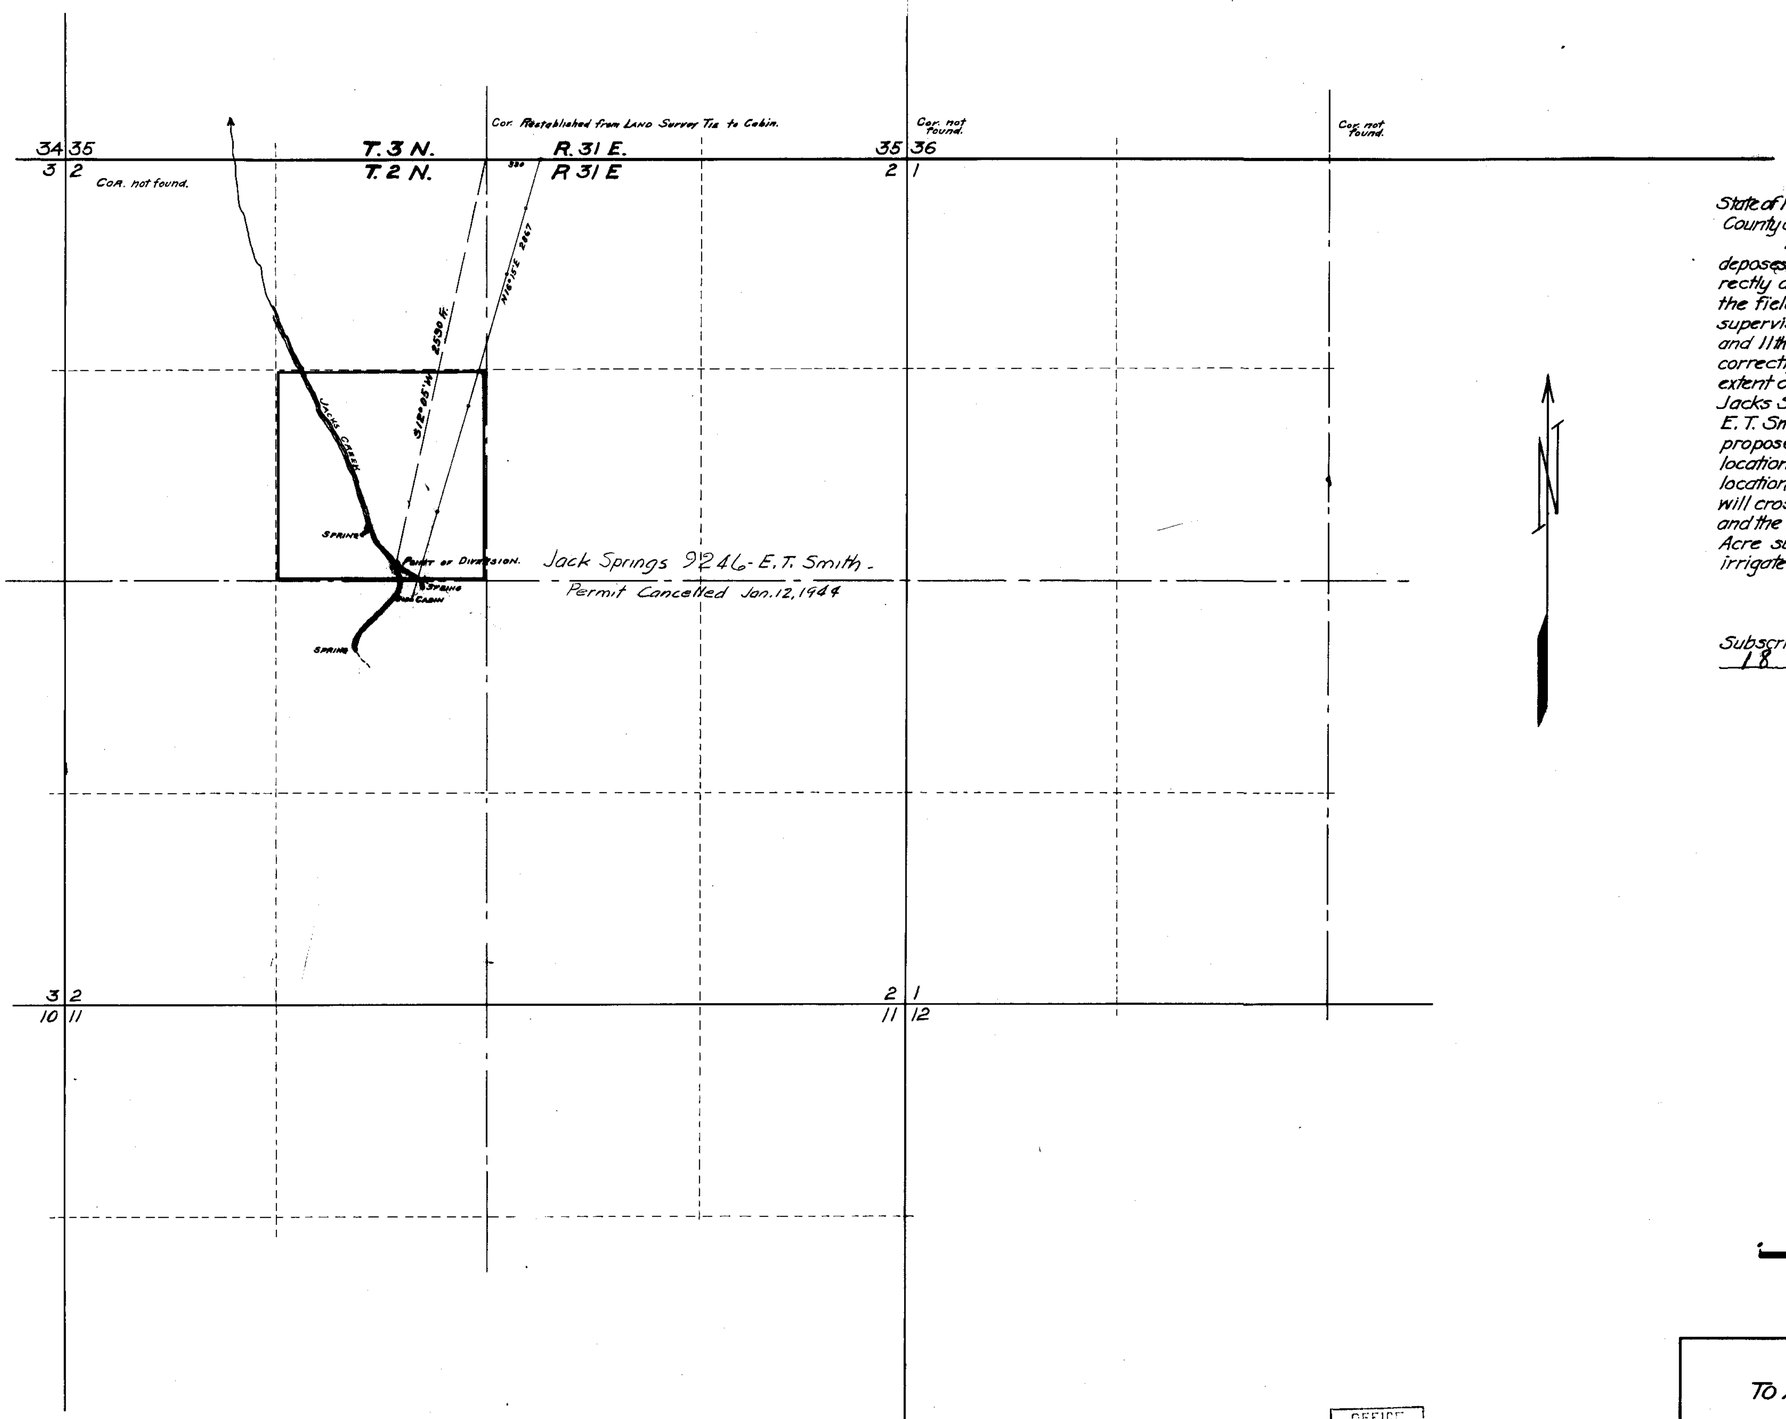

State of Nevada }
County of Mineral } ss.

I, L. B. Spencer, being first duly sworn, deposes and says that this map, has been correctly drawn to the designated scale from the field notes of a survey made under my supervision and direction between the 8th and 11th days of June, 1930; that it truly and correctly represents the proposed location and extent of the works used to divert water from Jacks Springs, in Mineral County, Nevada, by E. T. Smith for Irrigation Purposes. That the proposed point of diversion, the approximate location and size of the diverting channel, the location and names of all other works which will cross or connect with the proposed works, and the boundary of all lands showing by 40 Acre subdivisions the areas proposed to be irrigated, are fully and correctly shown.

L. B. Spencer
State Water-Right Surveyor.

Subscribed and sworn to before me this 18 day of June, 1930

L. E. Comlins
Notary Public in and for
Mineral County, Nevada.

Scale 1" = 500 Ft.
0 500 1000 1500 2000

9246

MAP
TO ACCOMPANY APPLICATION
OF
E. T. SMITH
TO APPROPRIATE WATER
FROM JACKS SPRING
FOR IRRIGATION.

Scale 1" = 500 Ft. Surveyed June 8th, 11th 1930
By L. B. Spencer, State Water-Right Surveyor
Mina, Nevada.

FILED
July 22, 1930
STATE ENGINEER'S OFFICE

OFFICE
STATE ENGINEER
JUL 21 '30
RECEIVED

9246