9257

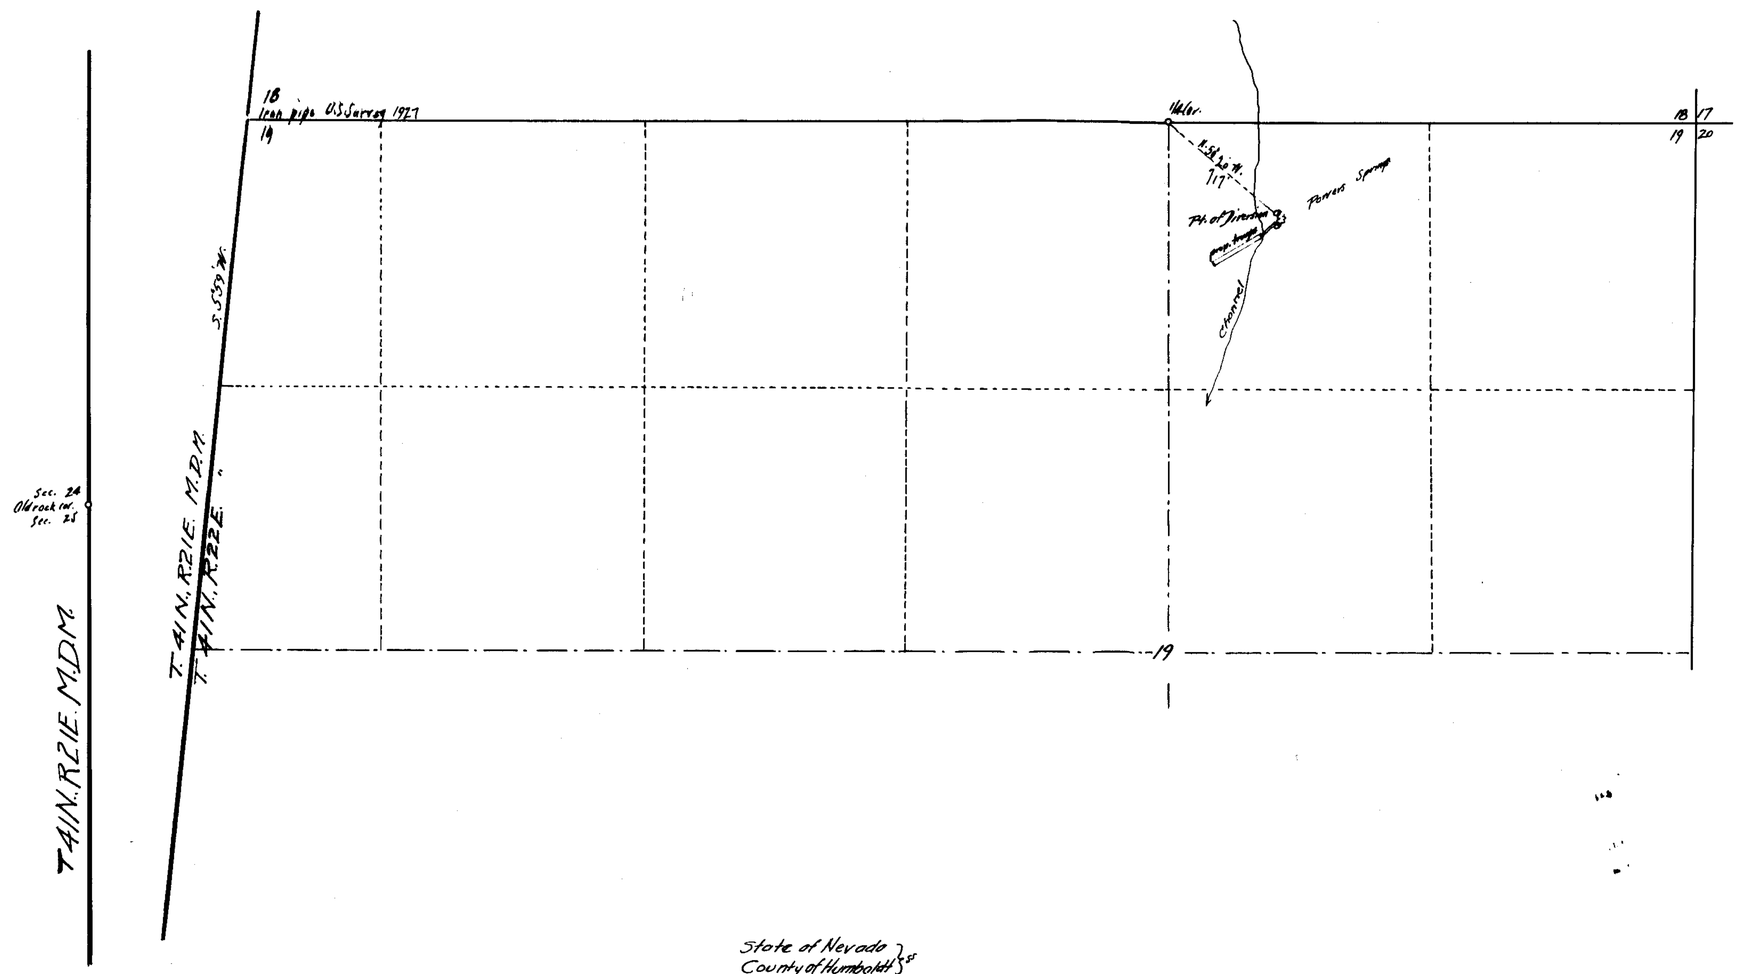

State of Nevada }
County of Humboldt } ss

I, H. H. Sheldon, being first duly sworn, depose and say that this map, consisting of one sheet, has been correctly drawn to the designated scale from field notes of a survey made by me on the 10th day of November, 1926; that it truly and correctly represents the location and extent of the proposed works used to divert water from Powers Spring in Humboldt County, Nevada, by Powers + Son for stockwatering purposes. That the proposed point of diversion, the approximate size and location of the diverting channel, the place and manner of use, and the location and names of all other works or streams which are crossed by, or connected with the said works, are fully and correctly designated thereon.

H. H. Sheldon
State Water Right Surveyor.

Subscribed and sworn to before me this 10th day of October, 1930

Geo. D. Hoskins
Notary Public in and for Humboldt County, Nevada.

FILED
October 22, 1930
STATE

Certificate No. [illegible] Issued 10/17/36

Scale 1 inch = 300 feet.

MAP TO ACCOMPANY
APPLICATION
TO APPROPIATE WATER
FOR
STOCK WATERING
BY
F. J. POWERS & SON
FROM
POWERS SPRING

9257