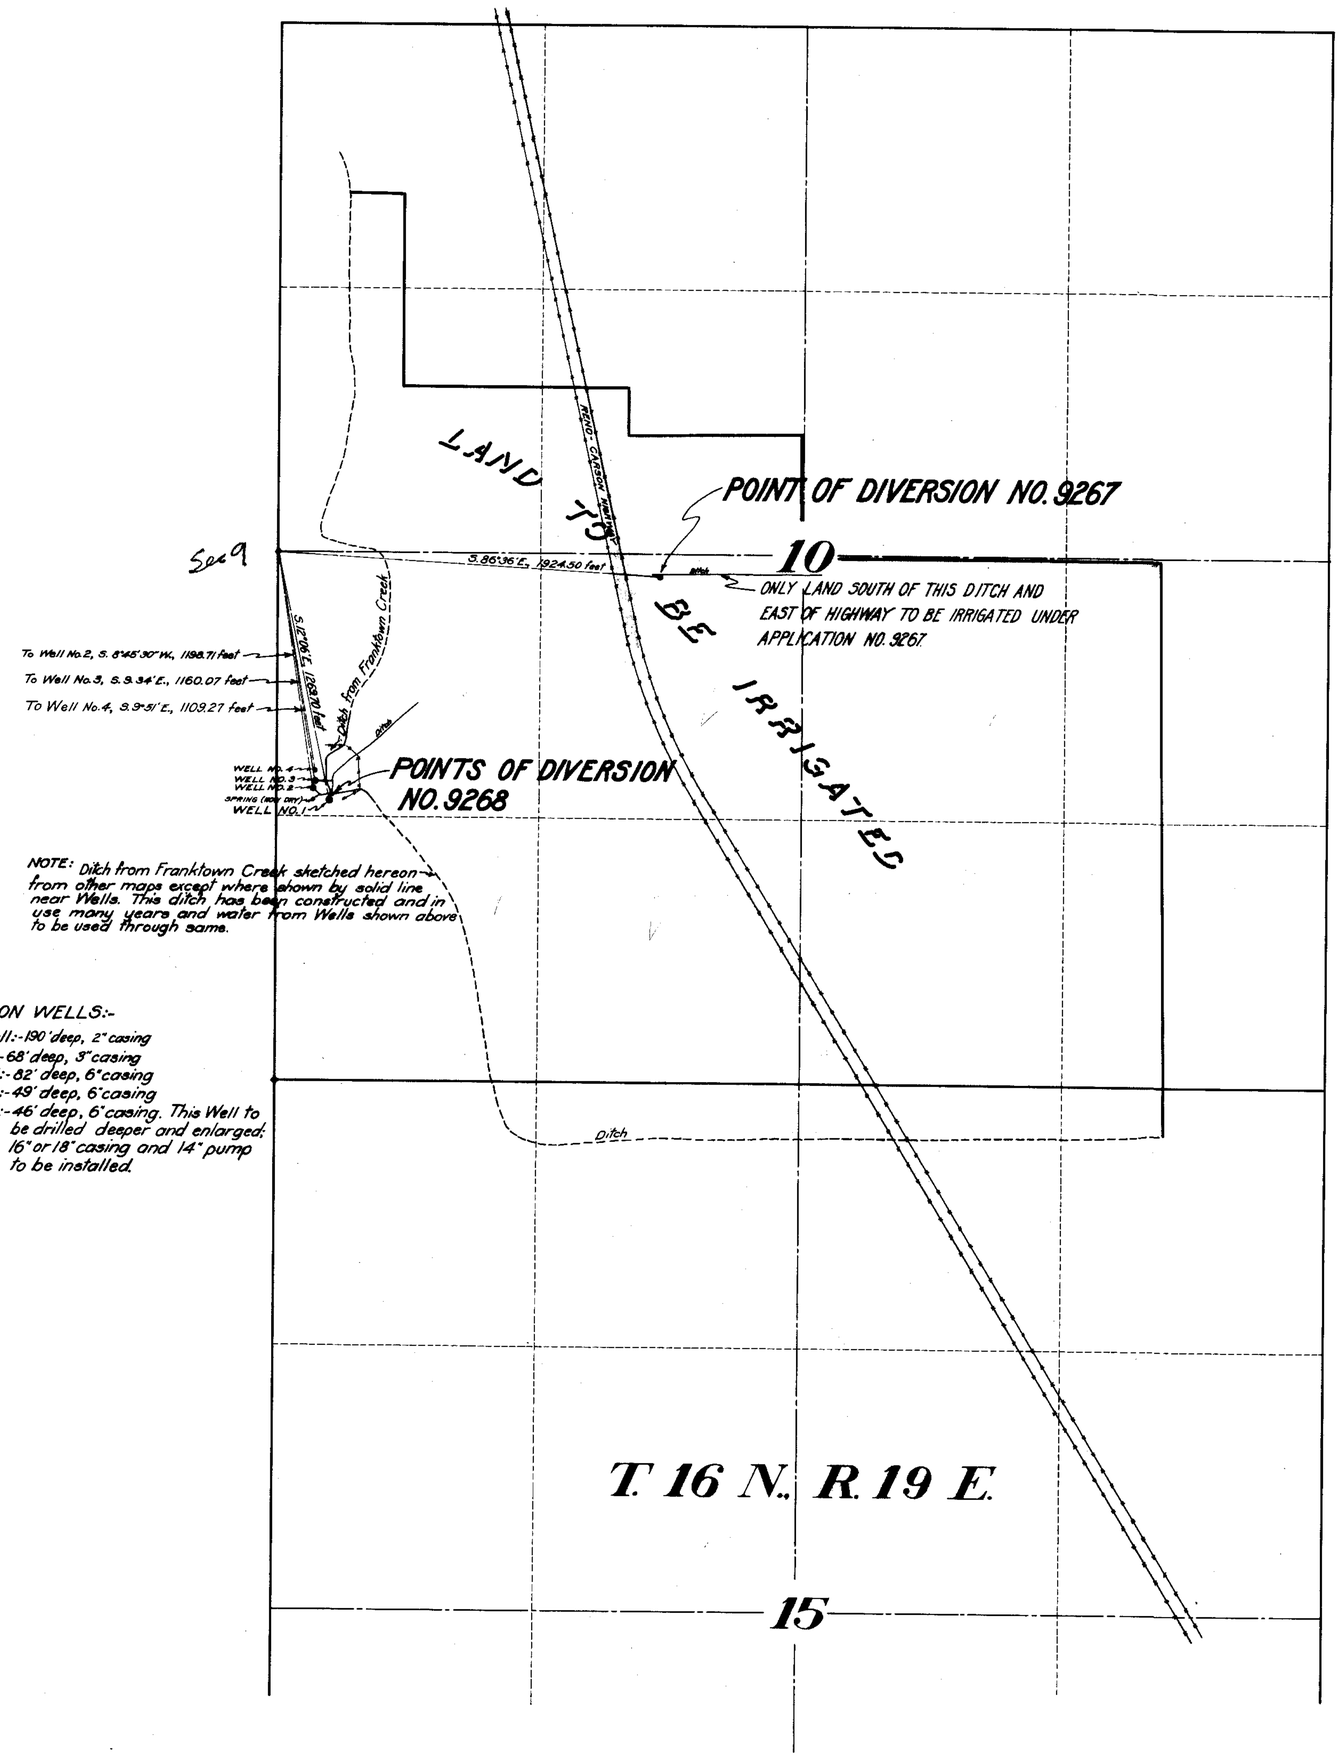

NOTE: Ditch from Franktown Creek sketched hereon from other maps except where shown by solid line near Wells. This ditch has been constructed and in use many years and water from Wells shown above to be used through same.

DATA ON WELLS:-

Pasture Well:-190' deep, 2" casing
Well No. 4:-68' deep, 3" casing
Well No. 3:-82' deep, 6" casing
Well No. 2:-49' deep, 6" casing
Well No. 1:-46' deep, 6" casing. This Well to be drilled deeper and enlarged; 16" or 18" casing and 14" pump to be installed.

STATE OF NEVADA }
COUNTY OF ORMSBY } ss.

I, Harvey M. Payne, being first duly sworn, depose and say that this map has been correctly drawn to the designated scale from the field notes of a survey made by me on November 28th, 1930; that it truly and correctly represents the location and extent of the works used and proposed to be used to divert water from Pasture Well and Heidenreich Wells, Washoe County, Nevada, for irrigation, stockwatering, and domestic purposes; and that the works installed and proposed to be installed and done are correctly shown hereon.

Harvey M. Payne
Water Right Engineer.

Subscribed and sworn to before me this 2nd day of December, 1930.

H. D. Mills
Notary Public in and for Ormsby County, Nevada.

My commission expires Sept 15th 1934

N

SCALE: 1 inch = 400 feet

MAP
TO ACCOMPANY
APPLICATIONS NOS. 9267-8
FOR
IRRIGATION AND DOMESTIC
FROM
THE PASTURE AND HEIDENREICH WELLS
BY
H. HEIDENREICH

SURVEYED AND MAPPED BY HARVEY M. PAYNE, WATER RIGHT ENGINEER

FILED
December 6, 1930
STATE ENGINEER - RECORDS

Place in files 9267-9268