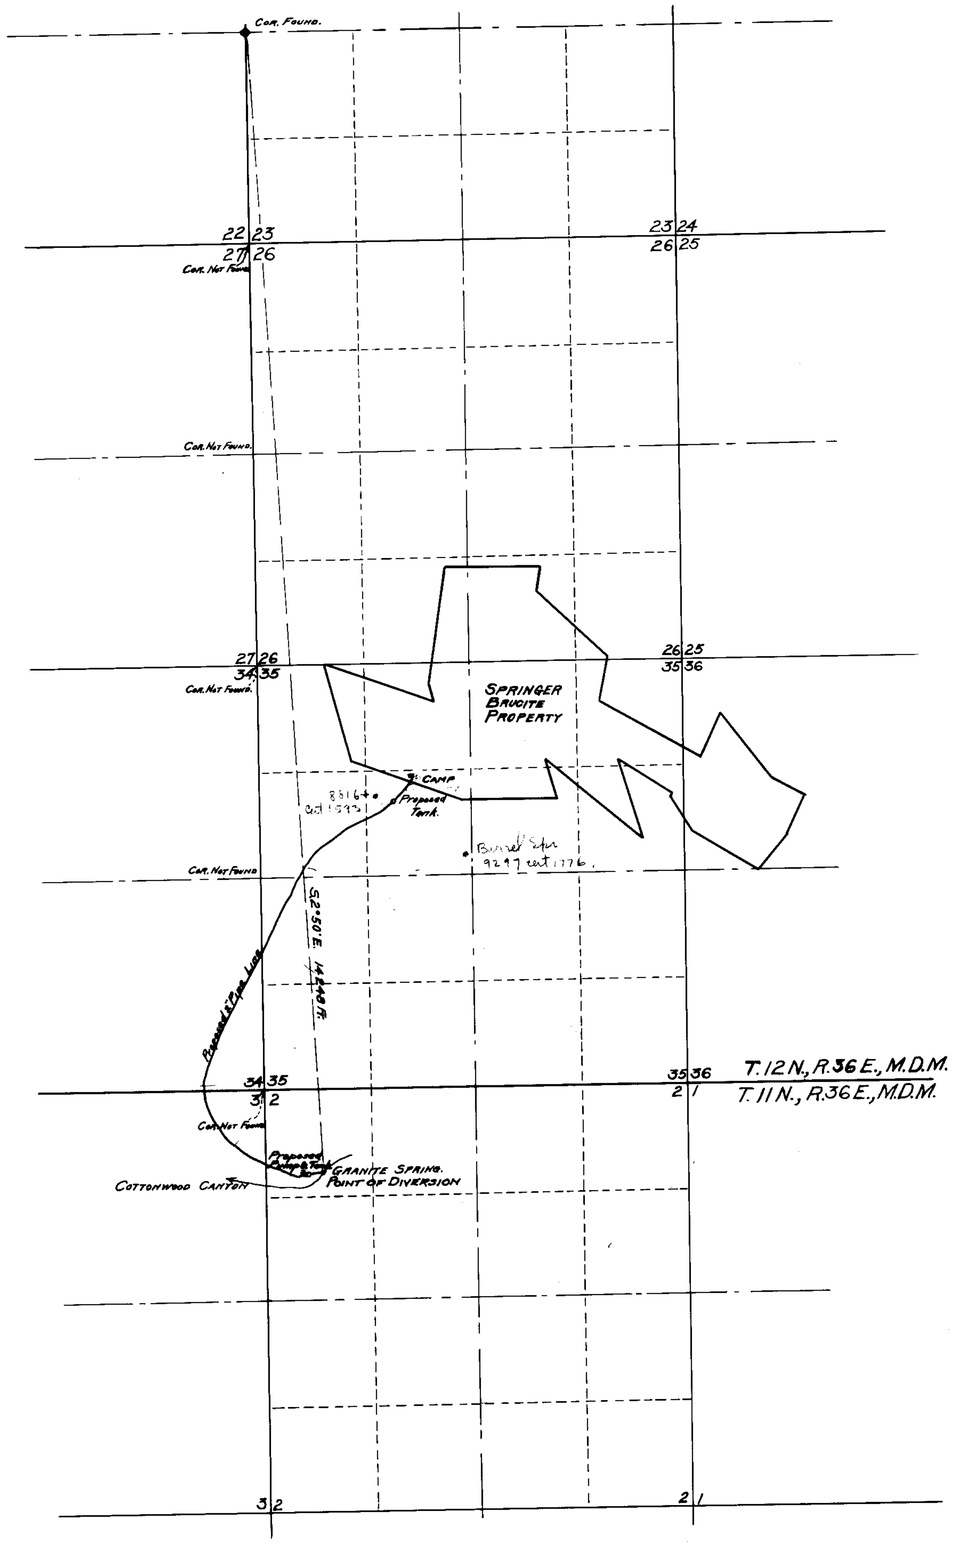

State of Nevada }
County of Mineral } ss.

I, L.B. Spencer, being first duly sworn, depose and say that this map has been correctly drawn to the designated scale, from the field notes of a survey made under my supervision and direction July 6th and 7th, 1930; that it truly and correctly represents the proposed location and extent of the works used to divert water from Granite Springs, in Nye County, Nevada, by H.E. Springer for Mining, Milling and Domestic Purposes. That the proposed point of diversion, the approximate location and size of the diverting channel, the location and names of all other works, which are crossed by or connected with said works are fully and correctly shown hereon.

L B Spencer
State Water-Right Surveyor.

Subscribed and sworn to before me this 11th day of July, 1930.

J. J. Connelly
Notary Public in and for
Mineral County, Nevada.

Scale 1" = 1000 ft.

0 1000 2000 3000 4000

9271

MAP
TO ACCOMPANY APPLICATION
OF
H.E. SPRINGER
TO APPROPRIATE WATER
FROM GRANITE SPRING
FOR MINING, MILLING, & DOMESTIC PURPOSES
SCALE 1" = 1000 ft. SURVEYED JULY 6TH-7TH, 1930.
BY L. B. SPENCER, State Water-Right Surveyor.
MINA, NEVADA.

FILED
August 5, 1930
STATE ENGINEER'S OFFICE

18090

18090 File Under → 9271