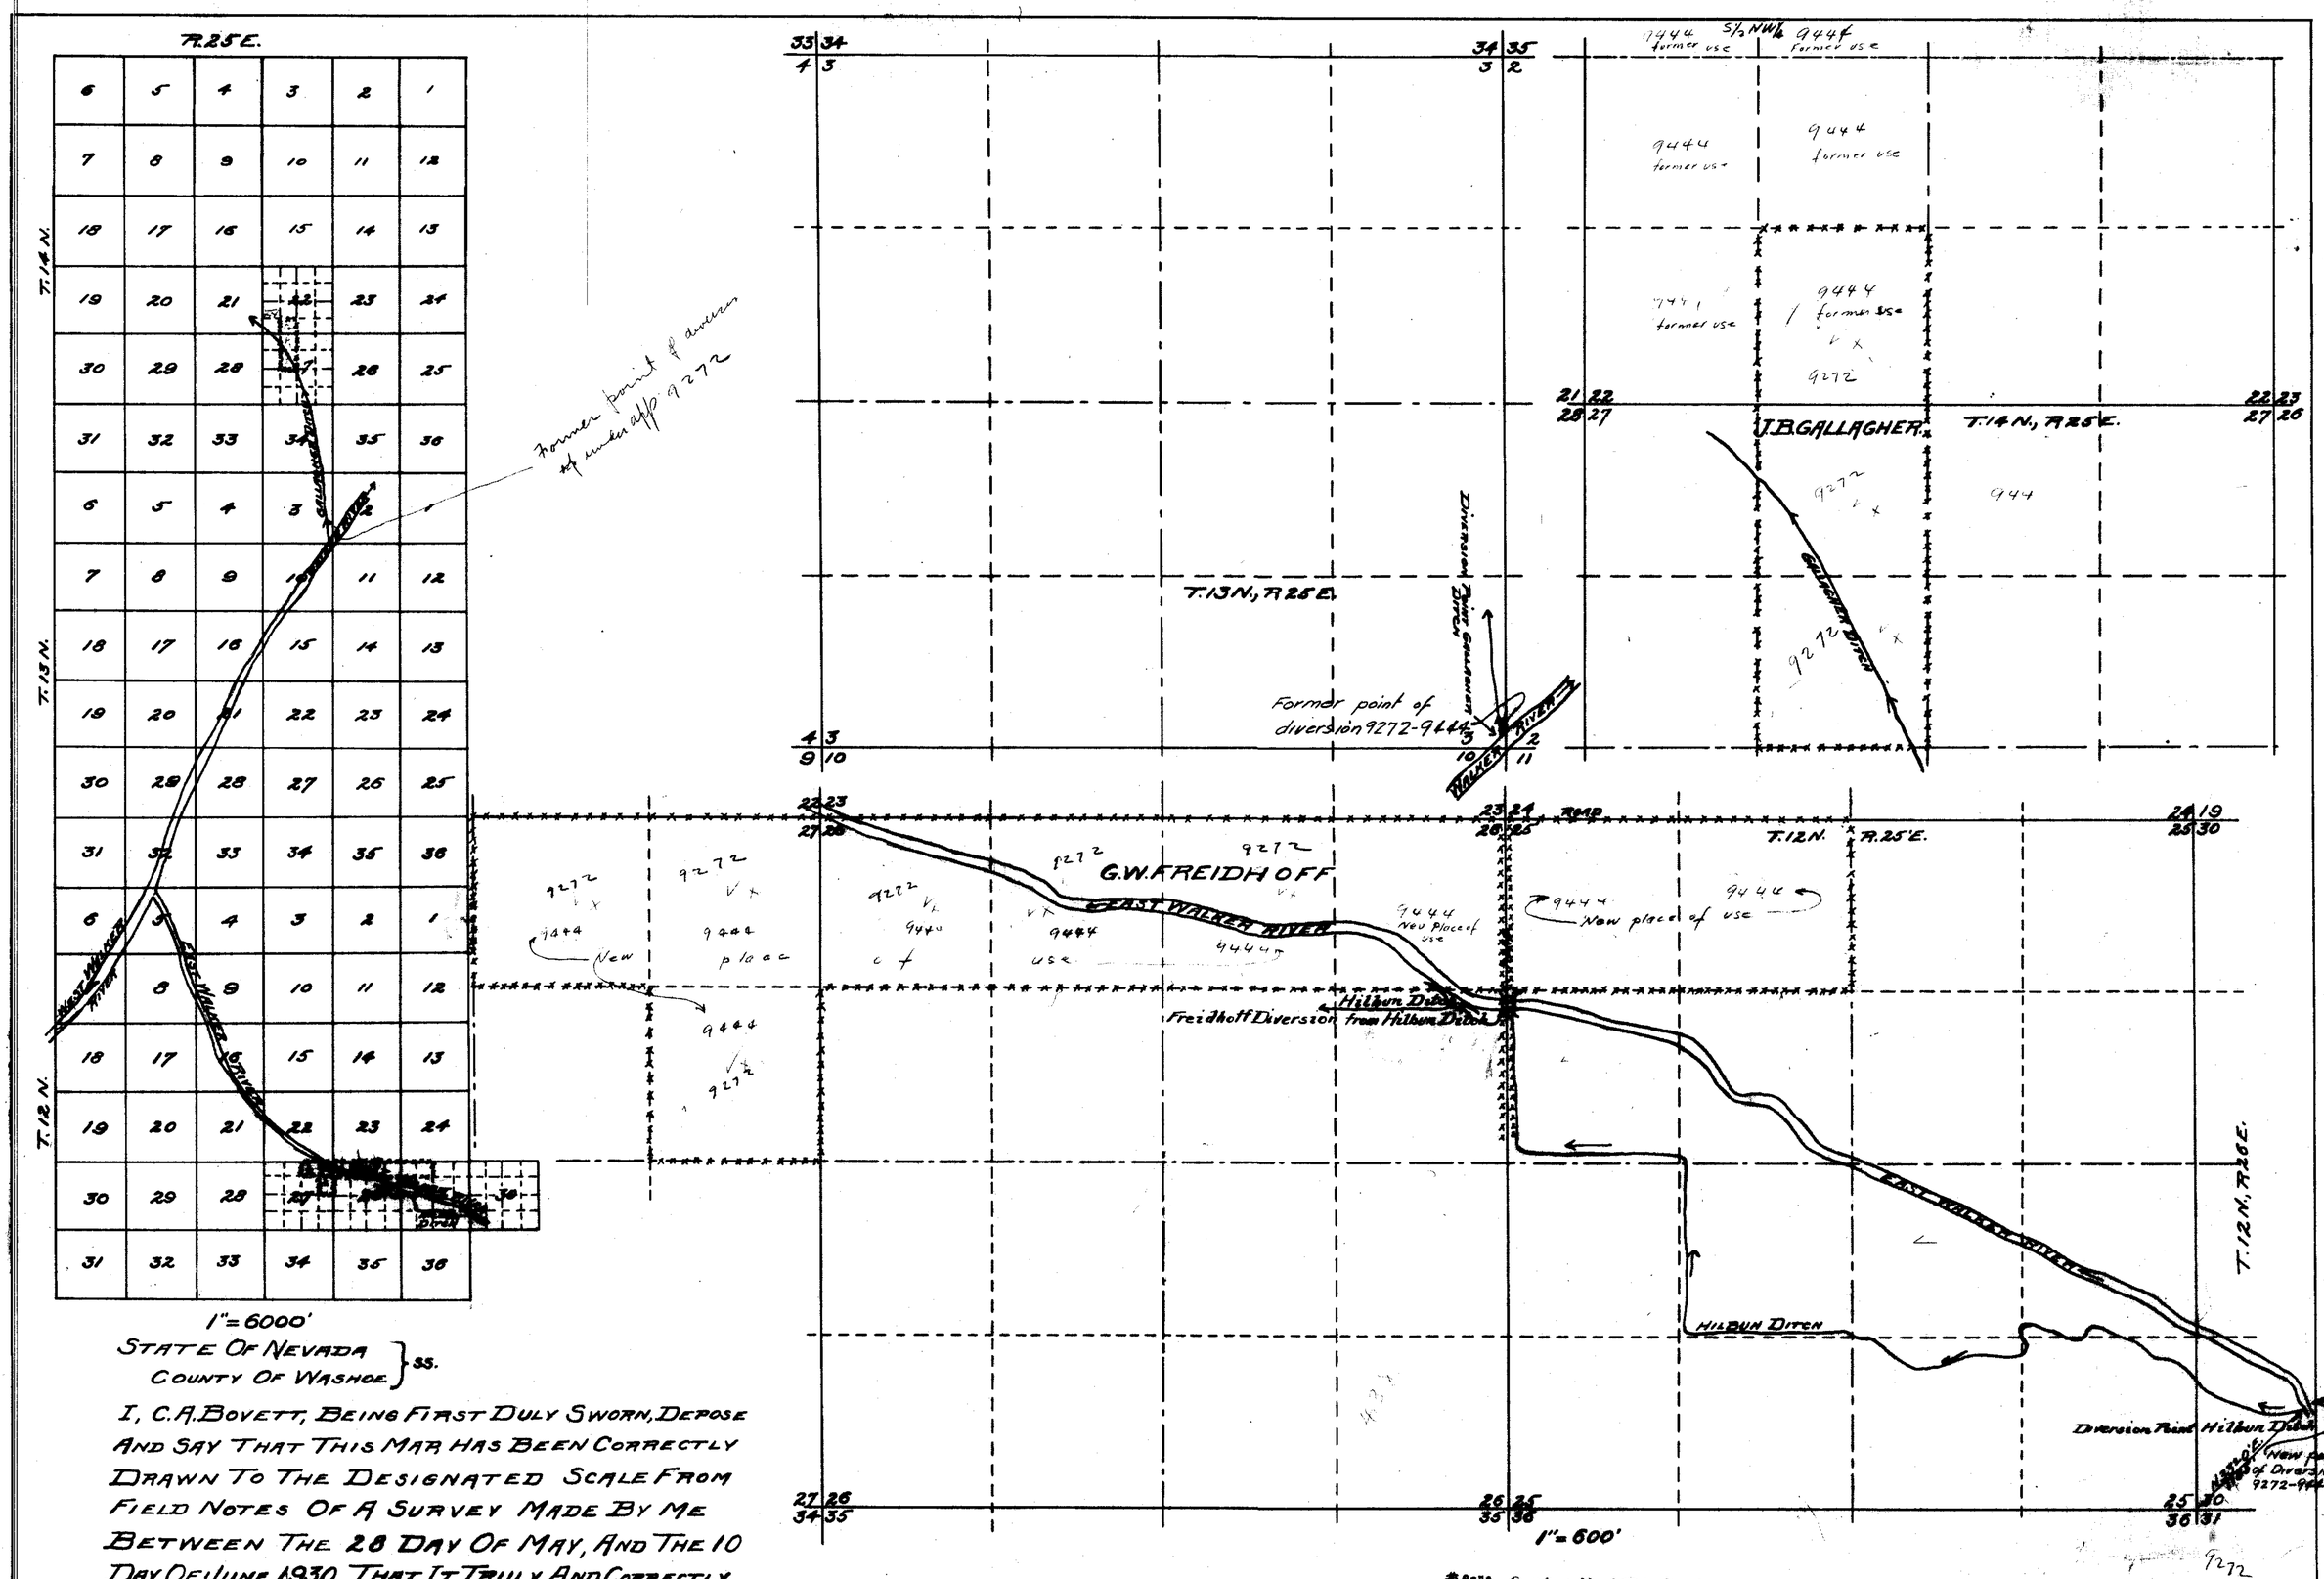

STATE OF NEVADA
COUNTY OF WASHOE } SS.

I, C.A.BOVETT, BEING FIRST DULY SWORN, DEPOSE AND SAY THAT THIS MAP HAS BEEN CORRECTLY DRAWN TO THE DESIGNATED SCALE FROM FIELD NOTES OF A SURVEY MADE BY ME BETWEEN THE 28 DAY OF MAY, AND THE 10 DAY OF JUNE 1930, THAT IT TRULY AND CORRECTLY REPRESENTS THE LOCATION AND EXTENT OF THE WORKS USED TO DIVERT WATER FROM THE EAST WALKER RIVER, IN LYON COUNTY, BY GEO. W. FREIDHOFF FOR IRRIGATION AND DOMESTIC PURPOSES.

C.A. Bovett
STATE WATER RIGHT SURVEYOR

SUBSCRIBED AND SWORN TO BEFORE ME THIS 17 DAY OF JUNE, 1930

O. Howard
NOTARY PUBLIC IN AND FOR WASHOE COUNTY, NEVADA.

#9272 - Certificate No. 2484 Issued 12/19/39

#9444 - Certificate No. 2485 Issued 12/19/39

OFFICE STATE ENGINEER JUN 18 1930 RECEIVED

FILED
June 18, 1930
STATE ENGINEER'S OFFICE

MAP
TO ACCOMPANY APPLICATION FOR TRANSFER OF WATER FROM GALLAGHER DITCH TO HILBUN DITCH ON WALKER RIVER.

Place in file 9272-9444