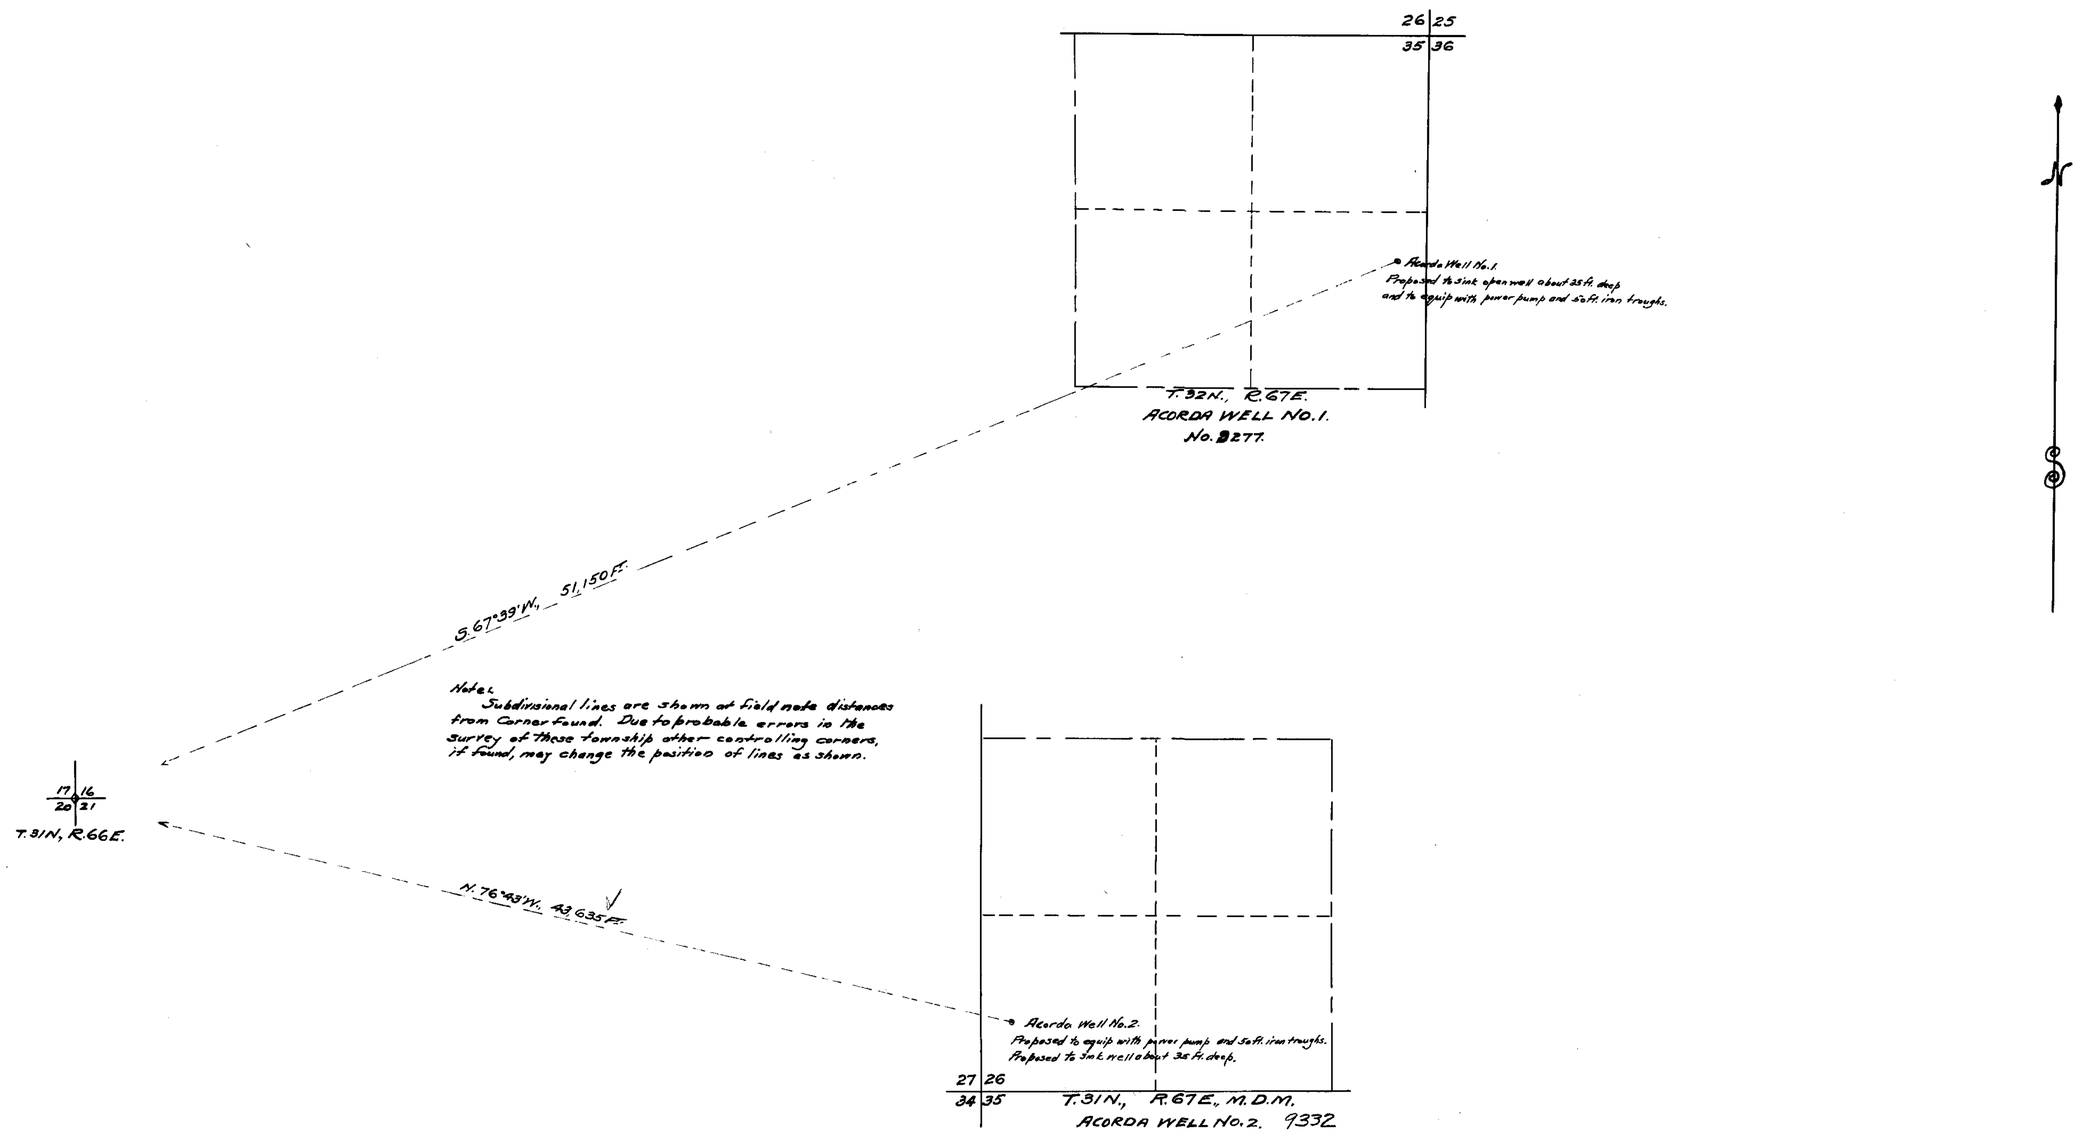

STATE OF NEVADA } ss
COUNTY OF ELKO }

I, Chas. F. De Armond, being first duly sworn, depose and say, that this map, consisting of one sheet, has been correctly drawn to the designated scale from field notes of a survey made by me on the 14th. and 15th. days of July, 1930. That it truly and correctly represents the location and extent of the proposed works to be used to divert water from Acorda Wells Nos. 1 and 2, in Elko County by Leon Acorda for stock watering purposes. That the points of diversion, the location and approximate sizes of diverting channel or other conduit, the places and manner of use, and the location and names of all other works or streams which are crossed by or connected with the said works are fully and correctly designated thereon.

Chas. F. De Armond,
State Water Right Surveyor.

Subscribed and sworn to before me this 21st day of July, 1930.

[signature]
Notary Public in and for Elko County, Nevada.

FILED
July 26, 1930
STATE ENGINEER'S OFFICE

9277- Permit No. 2449 issued Mar. 25, 1939

Sent Armond back for Sig Sept 19, 1930

0 1 2 4 8 12 16 20 24
HUNDRED FEET

MAP

TO ACCOMPANY APPLICATIONS TO APPROPRIATE WATER FROM WELLS FOR STOCKWATERING PURPOSES BY LEON ACORDA

SCALE 1 INCH = 600 FEET.

ACORDA WELL NO. 1. APPLICATION NO. 9277
ACORDA WELL NO. 2. " "

Place in file 9277- 9332