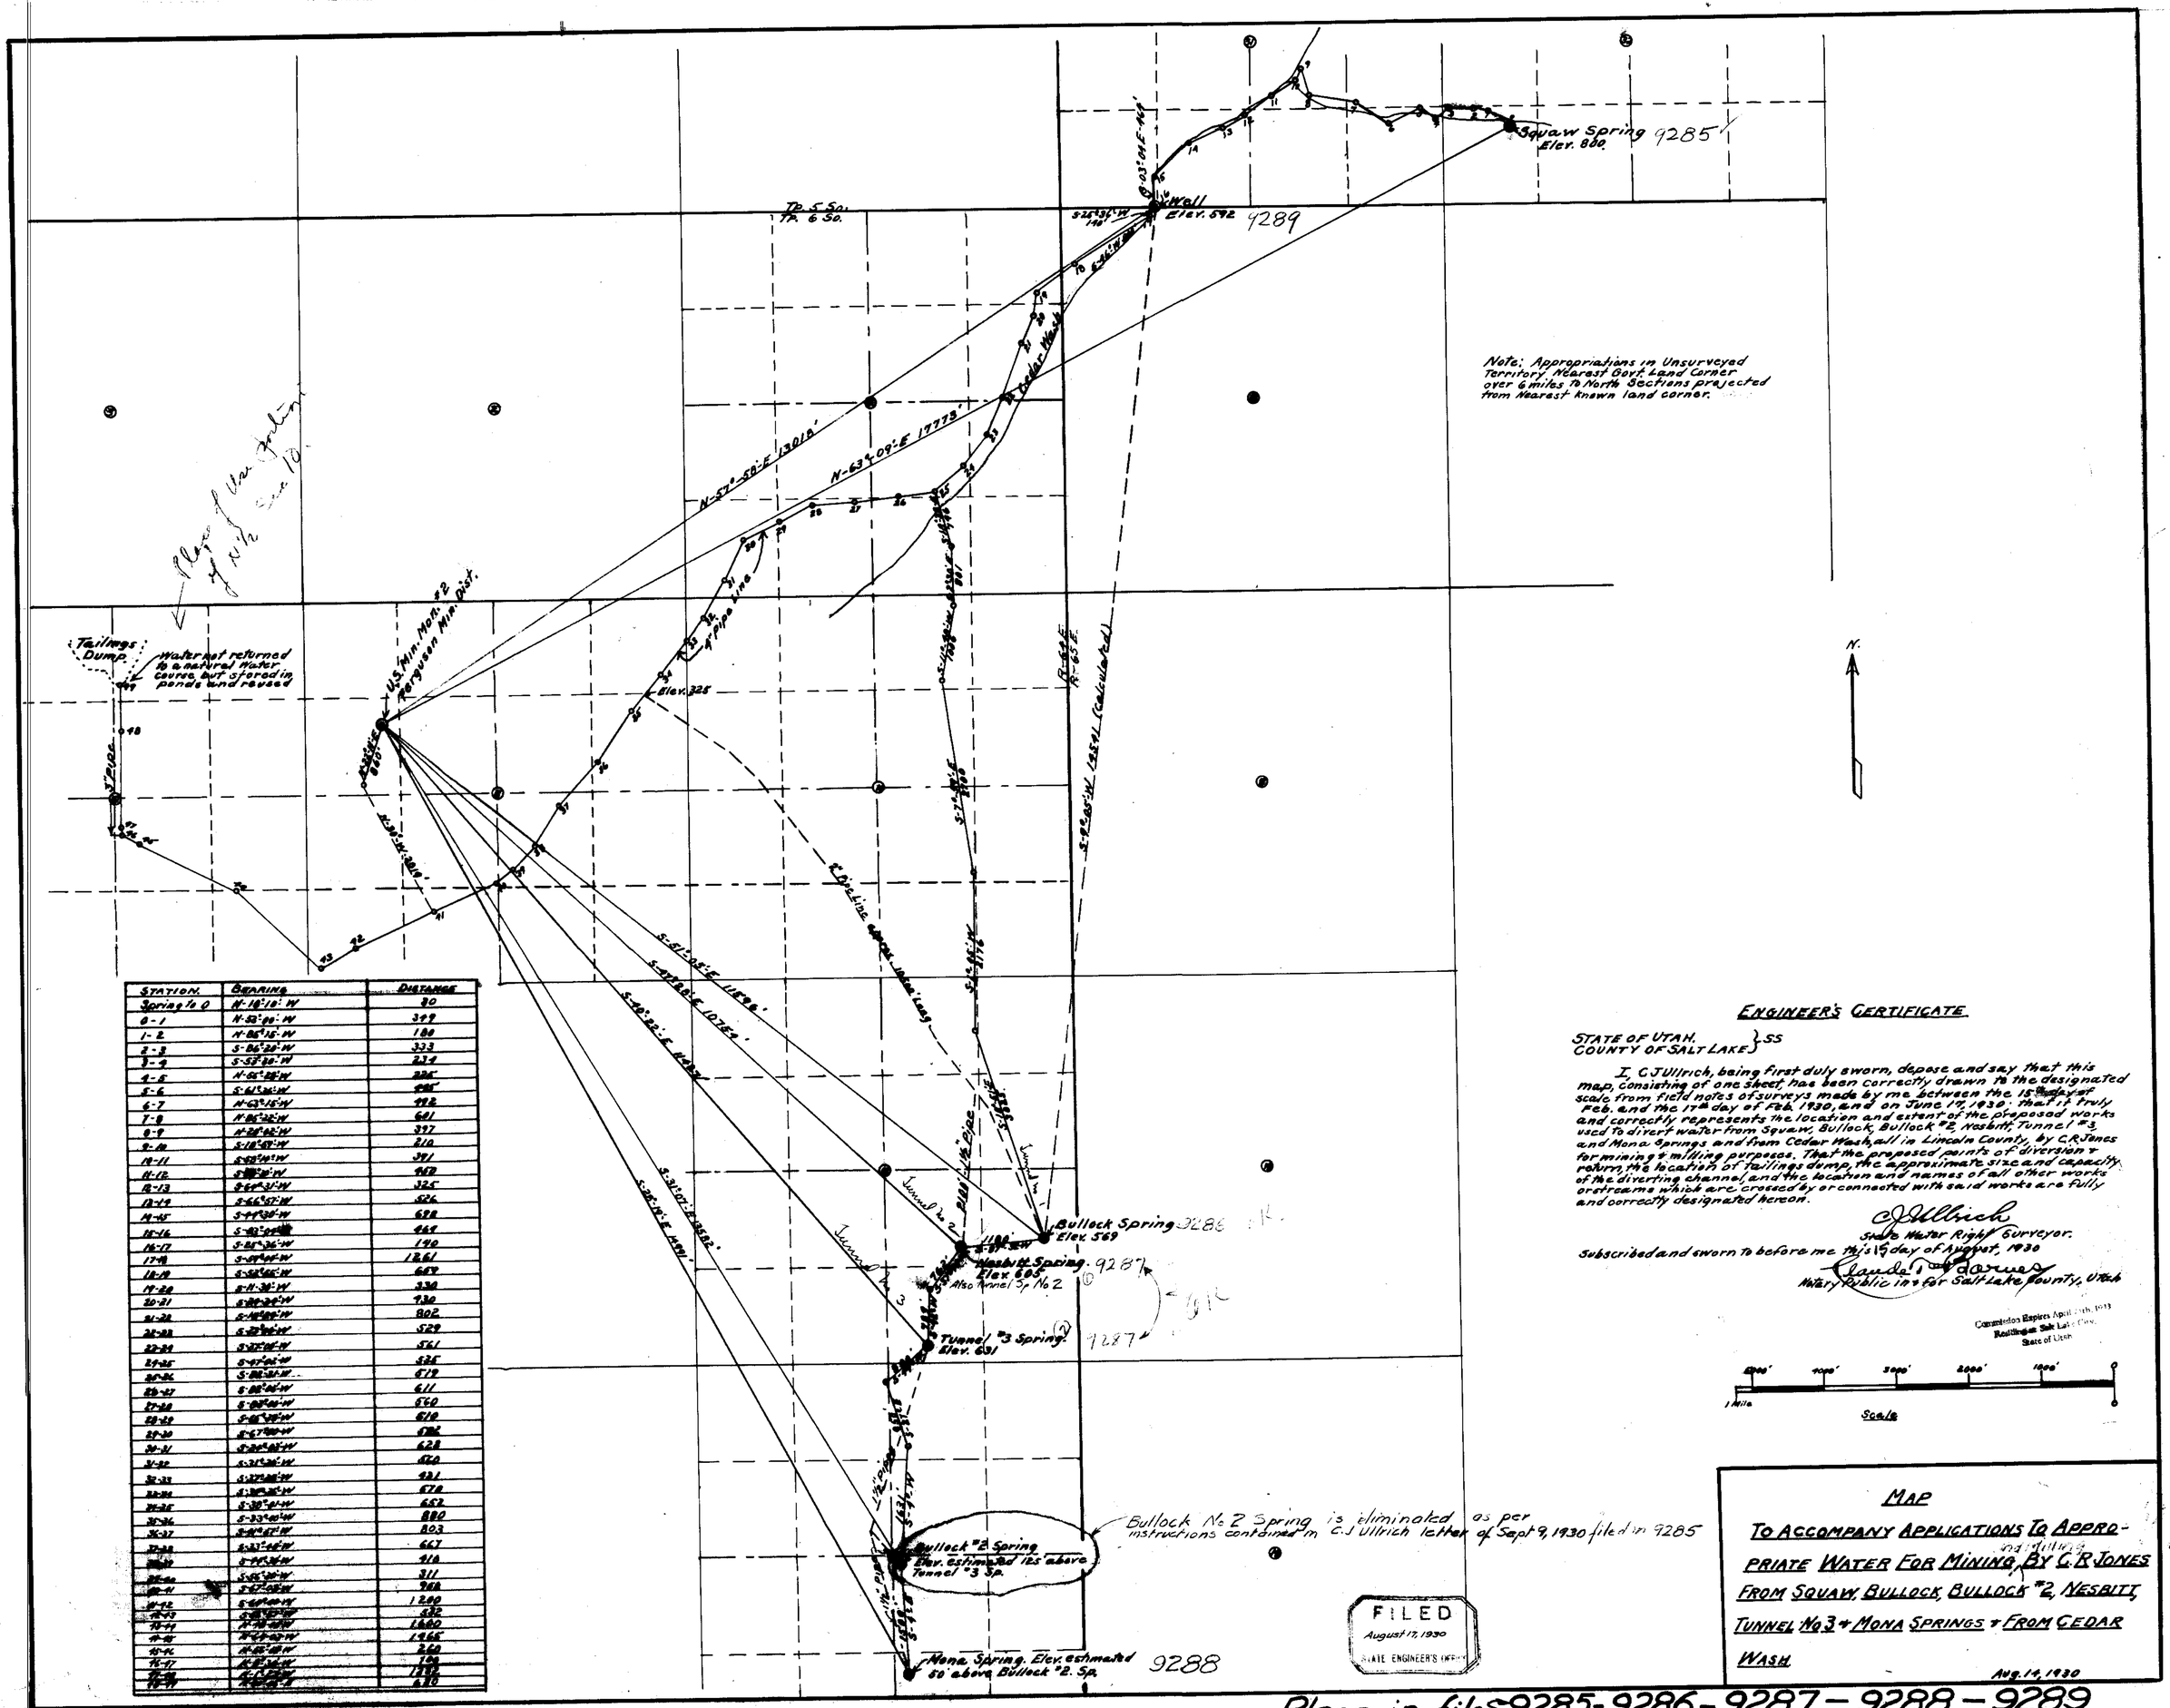


| STATION. | BEARING | DISTANCE |
|---|---|---|
| Spring to 0 | N-10°-10'-W | 30 |
| 0-1 | N-52°-00'-W | 349 |
| 1-2 | N-85°-15'-W | 180 |
| 2-3 | S-86°-20'-W | 333 |
| 3-4 | S-53°-30'-W | 234 |
| 4-5 | N-55°-28'-W | 225 |
| 5-6 | S-61°-26'-W | 405 |
| 6-7 | N-63°-15'-W | 492 |
| 7-8 | N-85°-22'-W | 601 |
| 8-9 | N-28°-02'-W | 397 |
| 9-10 | S-18°-59'-W | 210 |
| 10-11 | S-58°-10'-W | 391 |
| 11-12 | S-[illegible]°-10'-W | 460 |
| 12-13 | S-64°-31'-W | 325 |
| 13-14 | S-66°-57'-W | 526 |
| 14-15 | S-44°-30'-W | 698 |
| 15-16 | S-83°-04'-W | 464 |
| 16-17 | S-85°-36'-W | 140 |
| 17-18 | S-59°-04'-W | 1261 |
| 18-19 | S-52°-55'-W | 669 |
| 19-20 | S-11°-30'-W | 330 |
| 20-21 | S-20°-24'-W | 430 |
| 21-22 | S-18°-24'-W | 802 |
| 22-23 | S-23°-00'-W | 529 |
| 23-24 | S-27°-00'-W | 561 |
| 24-25 | S-47°-02'-W | 525 |
| 25-26 | S-82°-31'-W | 519 |
| 26-27 | S-88°-00'-W | 611 |
| 27-28 | S-83°-00'-W | 560 |
| 28-29 | S-65°-30'-W | 510 |
| 29-30 | S-67°-00'-W | 582 |
| 30-31 | S-24°-03'-W | 628 |
| 31-32 | S-31°-30'-W | 520 |
| 32-33 | S-27°-30'-W | 431 |
| 33-34 | S-38°-35'-W | 570 |
| 34-35 | S-38°-01'-W | 652 |
| 35-36 | S-33°-00'-W | 880 |
| 36-37 | S-41°-57'-W | 803 |
| 37-38 | S-33°-46'-W | 667 |
| 38-39 | S-44°-36'-W | 410 |
| 39-40 | S-56°-30'-W | 311 |
| 40-41 | S-67°-08'-W | 968 |
| 41-42 | S-64°-00'-W | 1200 |
| 42-43 | S-[illegible]°-[illegible]'-W | 532 |
| 43-44 | N-[illegible]°-[illegible]'-W | 1600 |
| 44-45 | N-64°-03'-W | 1465 |
| 45-46 | N-[illegible]°-[illegible]'-W | 260 |
| 46-47 | N-[illegible]°-[illegible]'-W | 100 |
| 47-48 | N-[illegible]°-[illegible]'-W | 1382 |
| 48-49 | N-[illegible]°-[illegible]'-W | 680 |

012
0.05
0.07

## ENGINEER'S CERTIFICATE

STATE OF UTAH. }SS
COUNTY OF SALT LAKE }

I, C J Ullrich, being first duly sworn, depose and say that this map, consisting of one sheet, has been correctly drawn to the designated scale from field notes of surveys made by me between the 15th day of Feb. and the 17th day of Feb. 1930, and on June 17, 1930: that it truly and correctly represents the location and extent of the proposed works used to divert water from Squaw, Bullock, Bullock #2, Nesbitt, Tunnel #3, and Mona Springs and from Cedar Wash, all in Lincoln County, by C.R. Jones for mining & milling purposes. That the proposed points of diversion & return, the location of tailings dump, the approximate size and capacity of the diverting channel, and the location and names of all other works or streams which are crossed by or connected with said works are fully and correctly designated hereon.

C J Ullrich
State Water Right Surveyor.

Subscribed and sworn to before me this 15 day of August, 1930

Claude T. Barnes
Notary Public in & for Salt Lake County, Utah

Commission Expires April 24th, 1933
Residing at Salt Lake City,
State of Utah

5000' 4000' 3000' 2000' 1000' 0
1 Mile
Scale

FILED
August 17, 1930
STATE ENGINEER'S OFFICE

## MAP

TO ACCOMPANY APPLICATIONS TO APPROPRIATE WATER FOR MINING, and Milling BY C.R. JONES FROM SQUAW, BULLOCK, BULLOCK #2, NESBITT, TUNNEL No 3 & MONA SPRINGS & FROM CEDAR WASH

Aug. 14, 1930

Place in files 9285-9286-9287-9288-9289