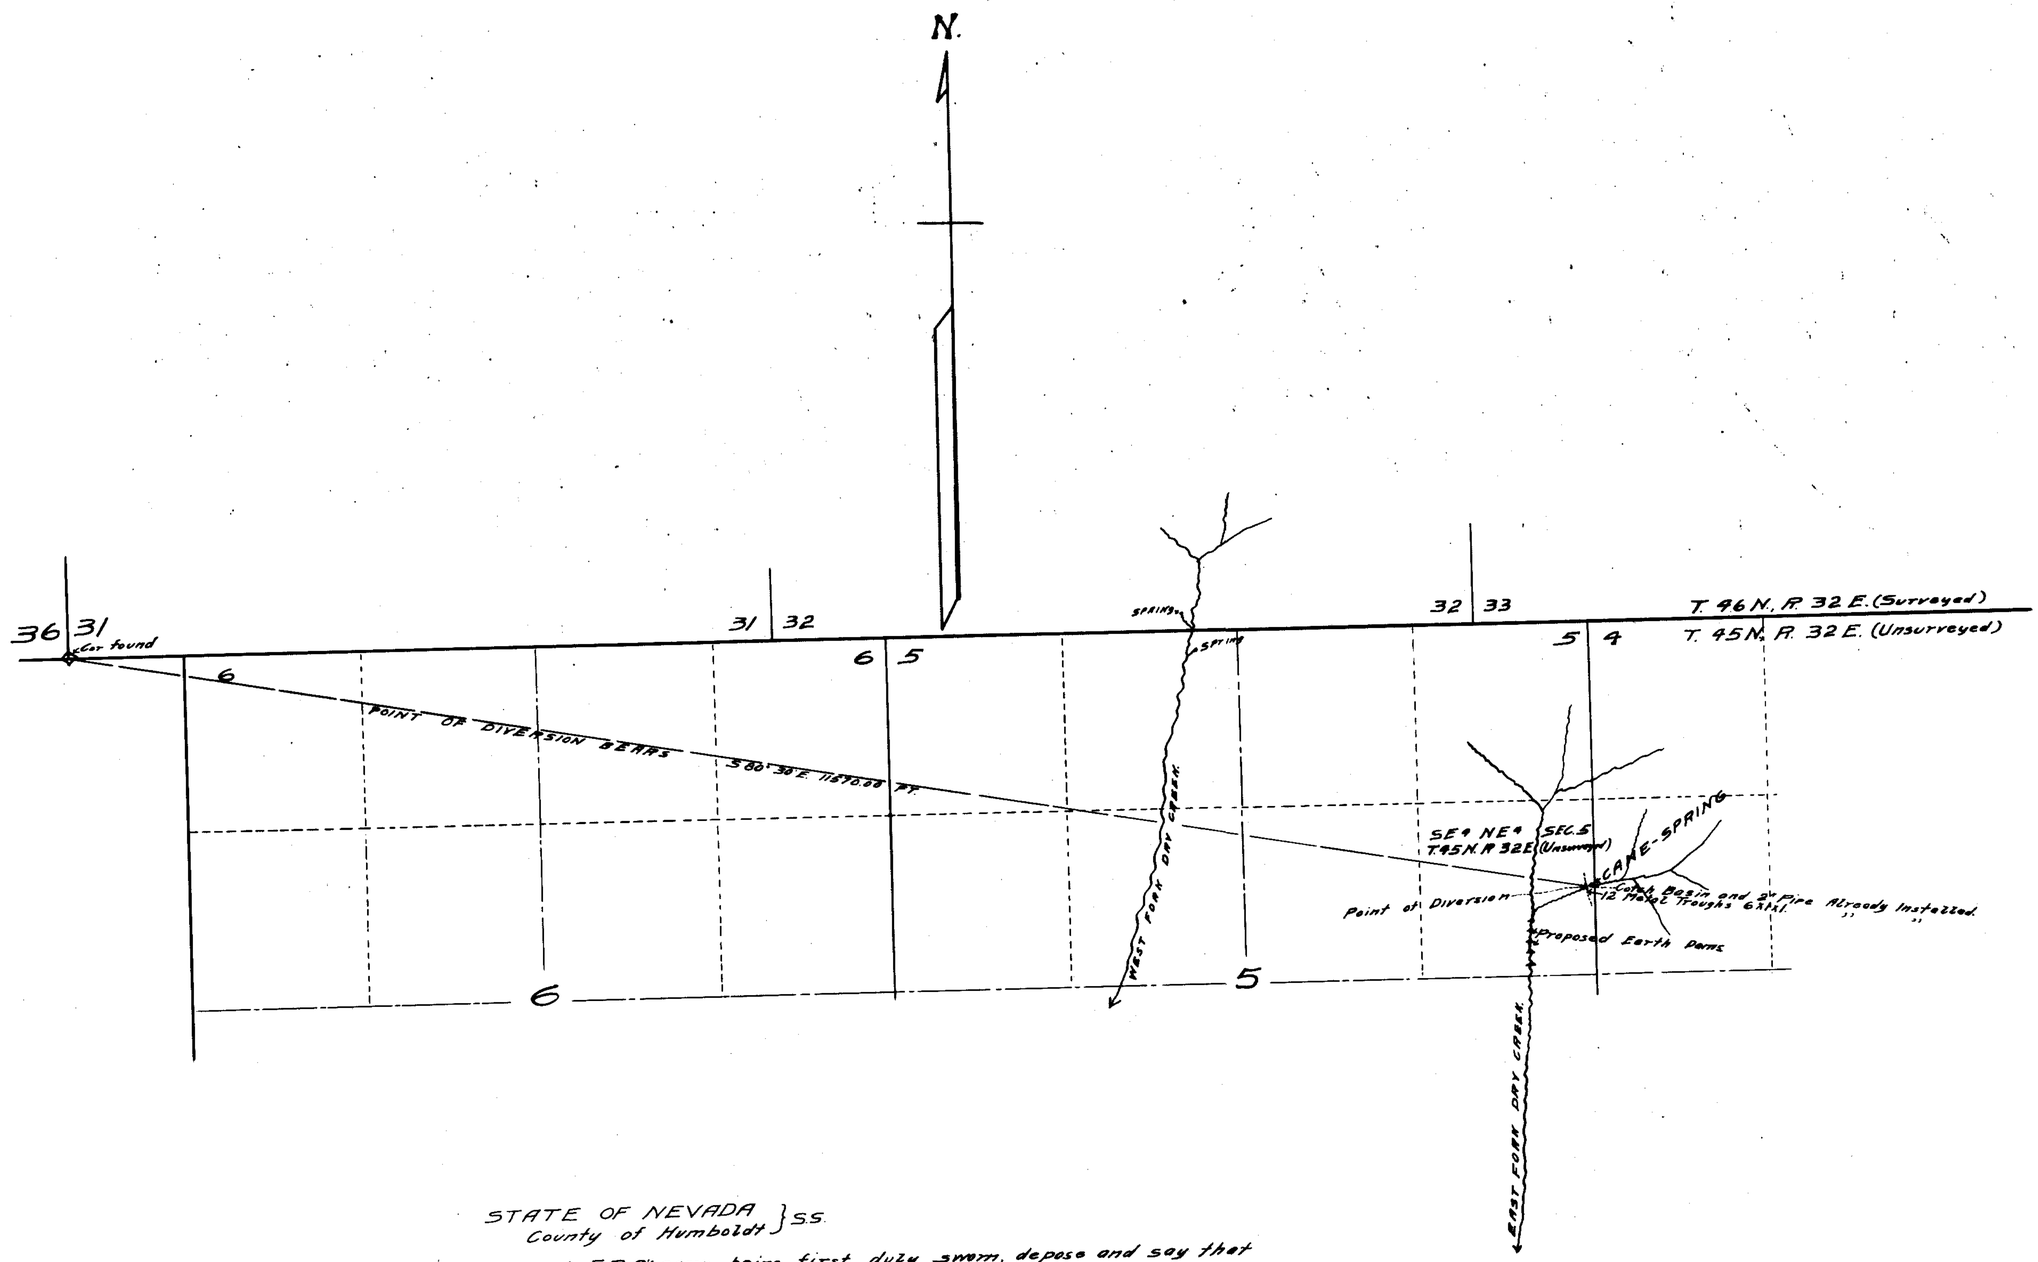

STATE OF NEVADA }
County of Humboldt } S.S.

I, F.R. O'Leary, being first duly sworn, depose and say that this map, consisting of one sheet, has been correctly drawn to the designated scale from field notes of a survey made by me on the 26th day of August, 1930; that it truly and correctly represents the location and extent of the proposed works used to divert water from CANE SPRING in Humboldt County by Pete Etchart for Stockwatering purposes. That the proposed point of diversion, the approximate location and size of the diverting channel or other conduit, the place and manner of use, and the location and names of all other works or streams which are crossed by, or connected with the said works are fully and correctly designated thereon.

F. R. O'Leary
STATE WATER RIGHT SURVEYOR.

Subscribed and sworn to before me this 29th day of August, 1930.

[signature]
NOTARY PUBLIC IN AND FOR HUMBOLDT COUNTY, NEVADA.

FILED
August 30, 1930
STATE ENGINEER'S OFFICE

Permit No. 2235 Issued March 30, 1936
9294

MAP TO ACCOMPANY
APPLICATION
TO APPROPRIATE WATER
FOR
STOCKWATERING
BY
PETER ETCHART
FROM
CANE SPRING

9294