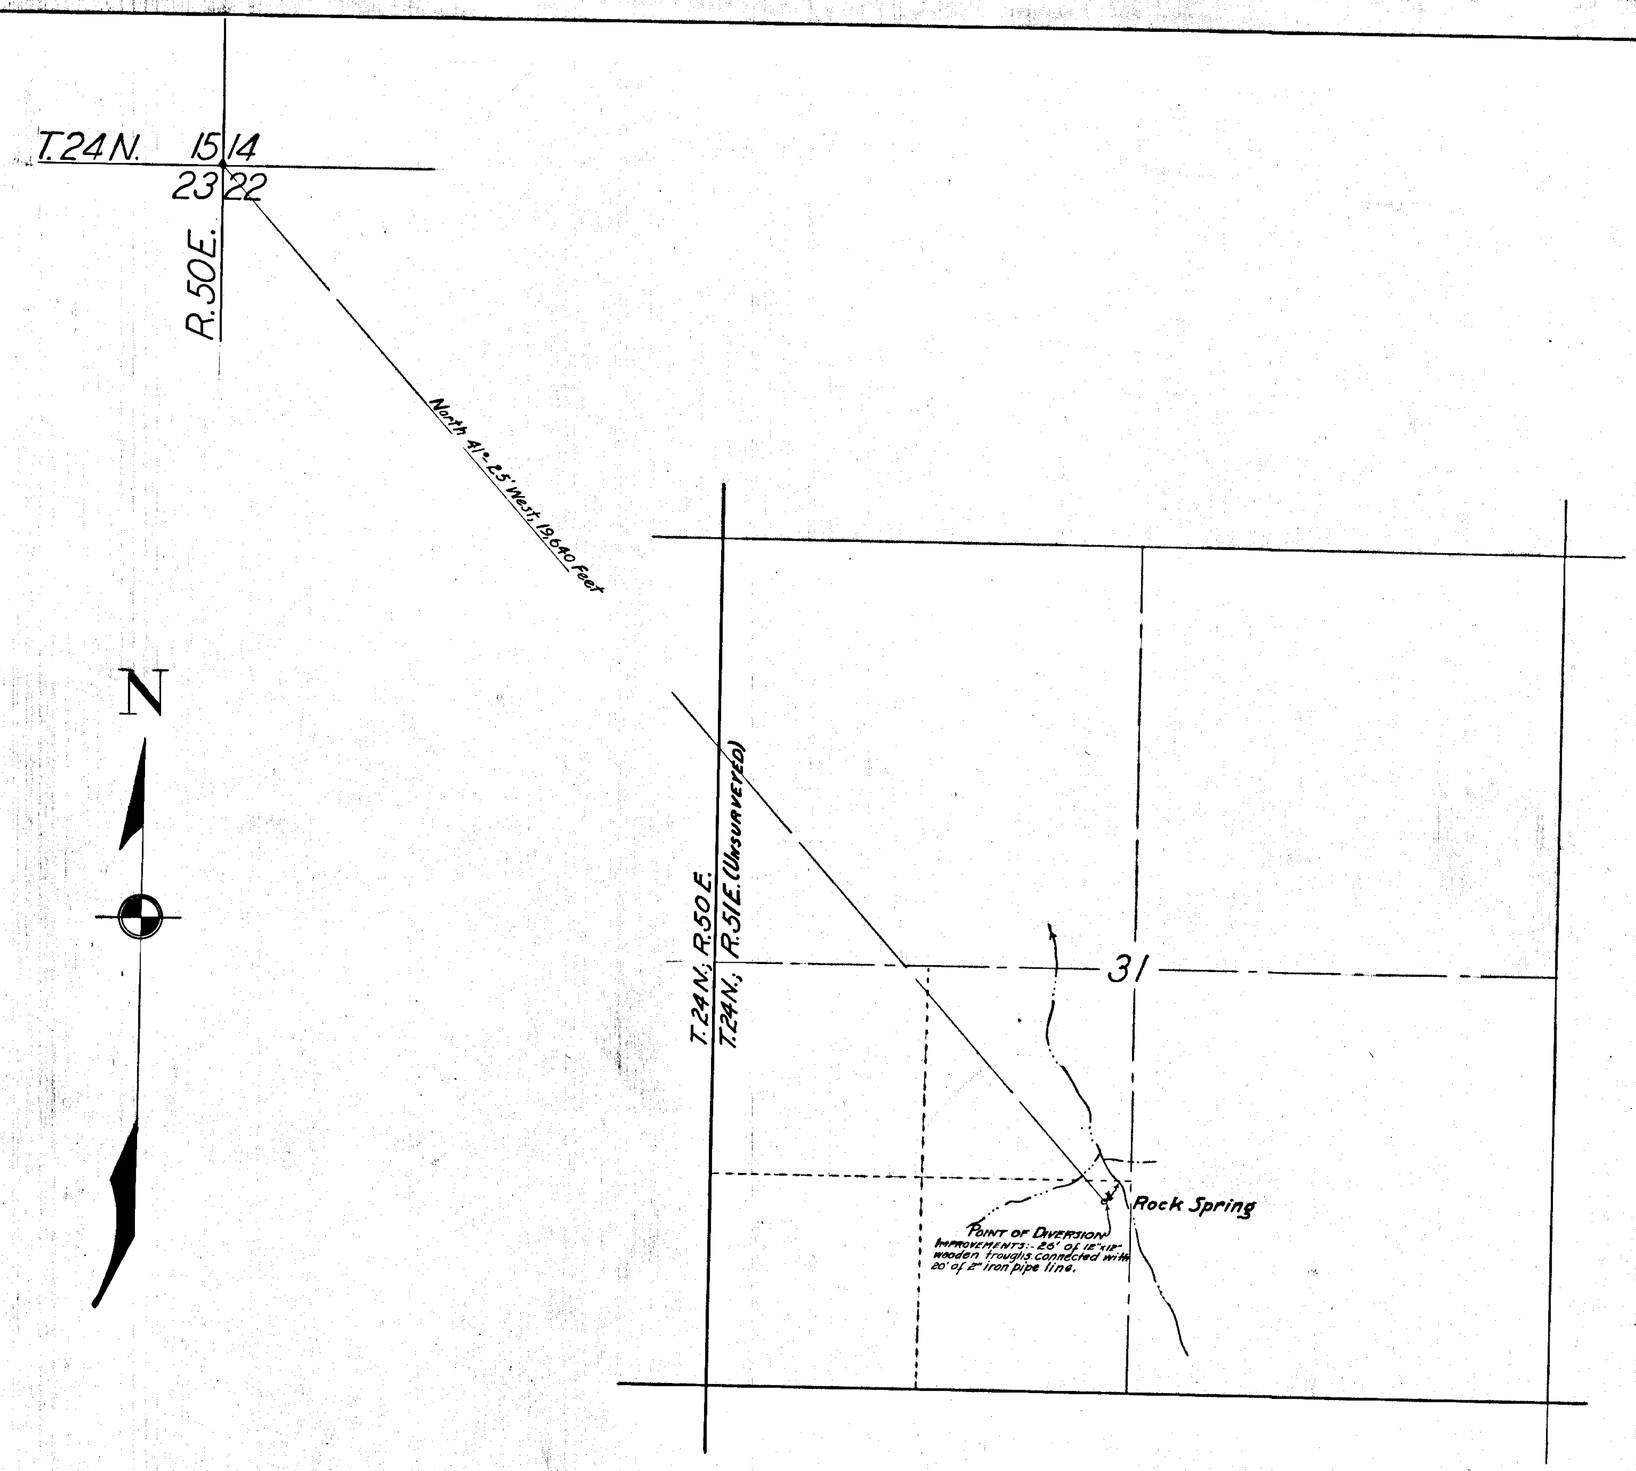

STATE OF NEVADA
COUNTY OF WHITE PINE } S.S.

I, C.R. Townsend, being first duly sworn, depose and say that this map, consisting of one sheet, has been correctly drawn to the designated scale from field notes of a survey made by me between the 23rd and 25th day of June, 1931; that it represents the location and extent of the proposed works used to divert water from Rock Spring in Eureka County by E.C. Johnson for stockwatering purposes. That the proposed point of diversion, the approximate location and size of the diverting channel or other conduit, the place and manner of use, and the location and names of all other works or streams which are crossed by, or connected with the said works, are fully and correctly designated thereon.

C.R. Townsend
STATE WATER RIGHT SURVEYOR.

Subscribed and sworn to before me this 29th day of June, 1931.

[illegible]
NOTARY PUBLIC IN AND FOR WHITE PINE COUNTY, NEVADA.

SCALE: 1 IN. = 500 FT.

0 500 1000 1500 2000 FEET

FILED
July 1, 1931
STATE ENGINEER'S OFFICE

OFFICE STATE ENGINEER
JUL 7 '31
RECEIVED
AND

MAP TO ACCOMPANY
APPLICATION
TO APPROPRIATE WATER
FOR
STOCKWATERING
BY
E.C. JOHNSON
FROM
ROCK SPRING

9304