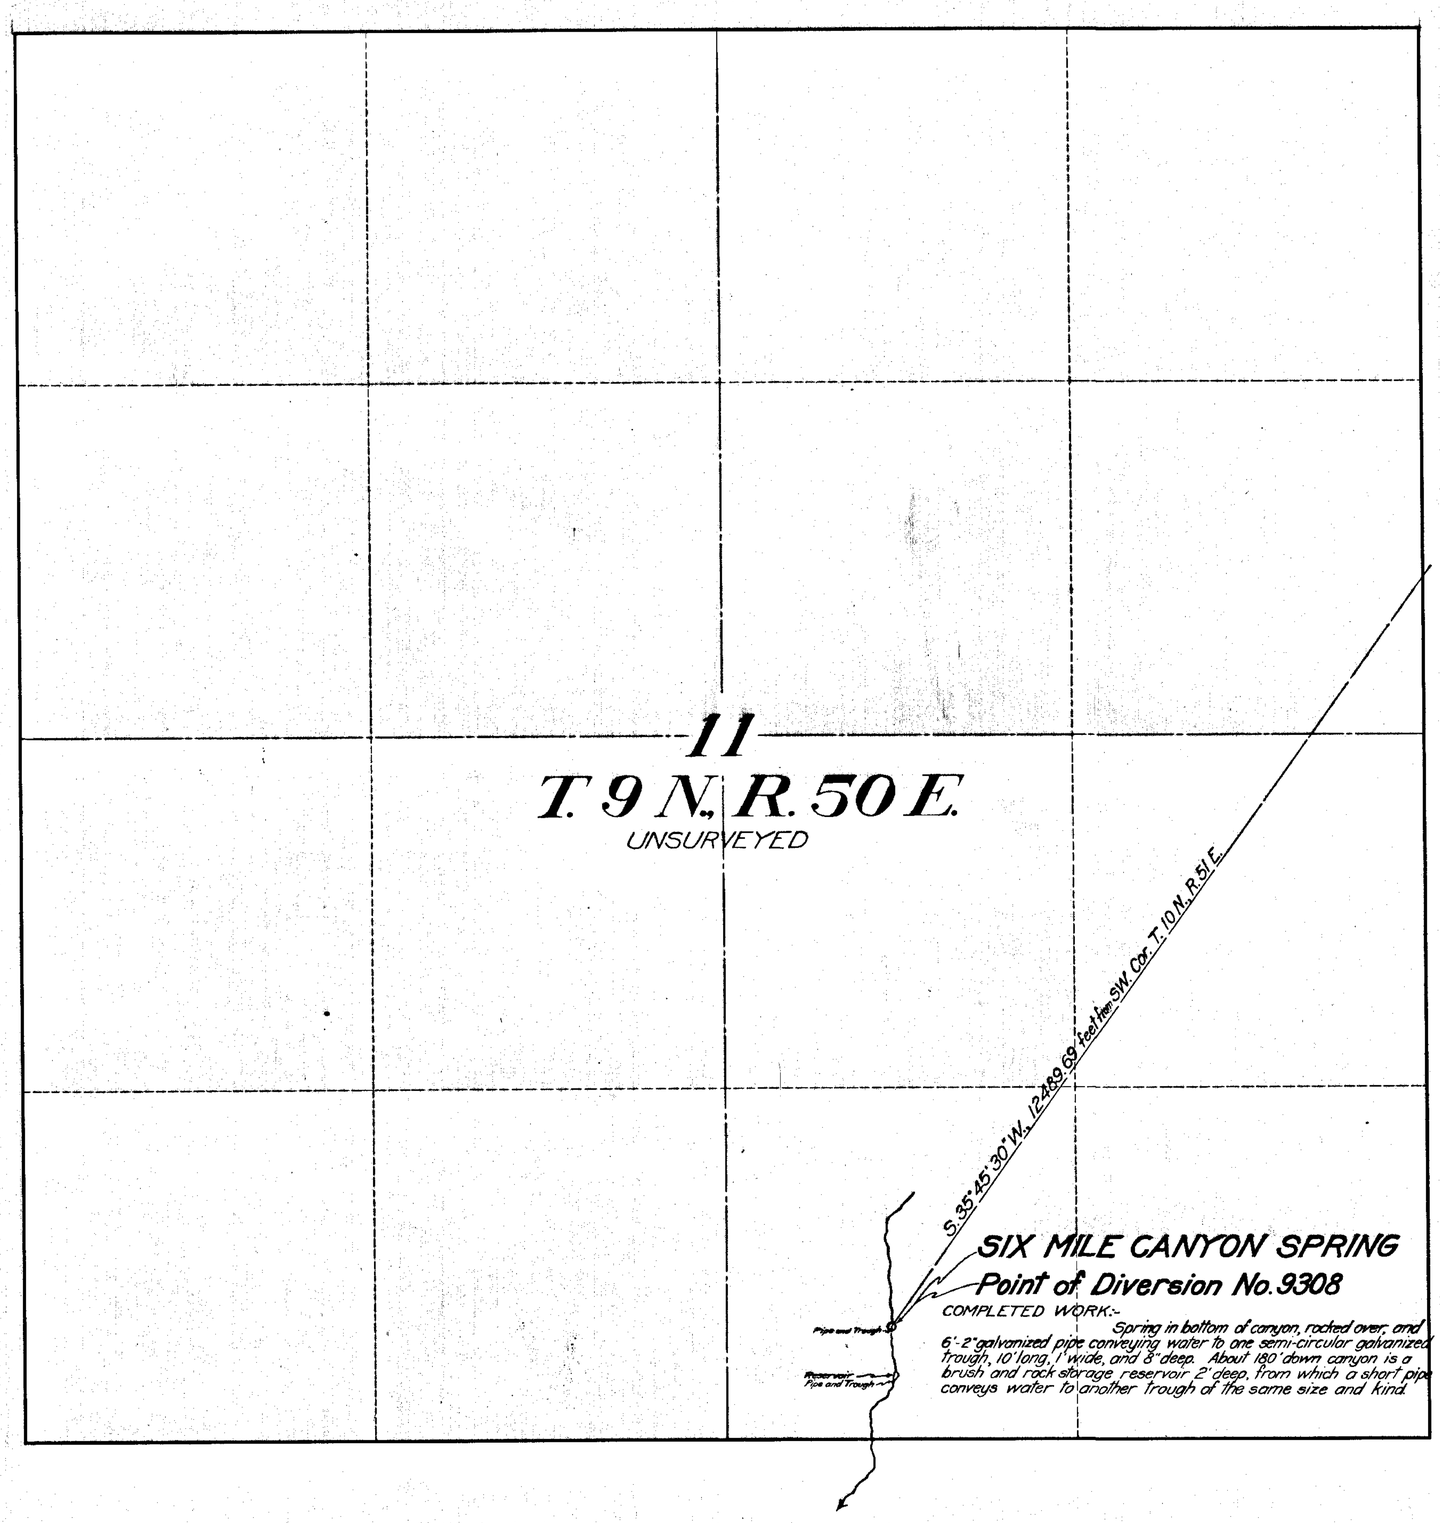

STATE OF NEVADA }
COUNTY OF ORMSBY } S.S.

I, Harvey M. Payne, being first duly sworn, depose and say that this map has been correctly drawn to the designated scale from the field notes of a survey made by me on November 14, 1930; that it truly and correctly represents the location and extent of the works already constructed to divert water from Six Mile Canyon Spring, Nye County, Nevada, by J. B. Sorhouet under Application No. 9308 for stock-watering purposes; and that the point of diversion and works installed are correctly shown hereon.

Harvey M. Payne
Water Right Engineer.

Subscribed and sworn to before me this 11th day of June, 1931.

Dale B. Rice
Notary Public in and for
Ormsby County, Nevada.

My commission expires July 21, 1931

N

SCALE:- 1 inch = 300 feet

MAP
TO ACCOMPANY
APPLICATION NO. 9308
FOR
STOCKWATERING
FROM
SIX MILE CANYON SPRING
BY
J. B. SORHOUET

SURVEYED AND MAPPED BY HARVEY M. PAYNE, WATER RIGHT ENGINEER.

FILED
July 6, 1931
STATE ENGINEER'S OFFICE

OFFICE
STATE ENGINEER
JUL 1931
RECEIVED
ANS.

9308