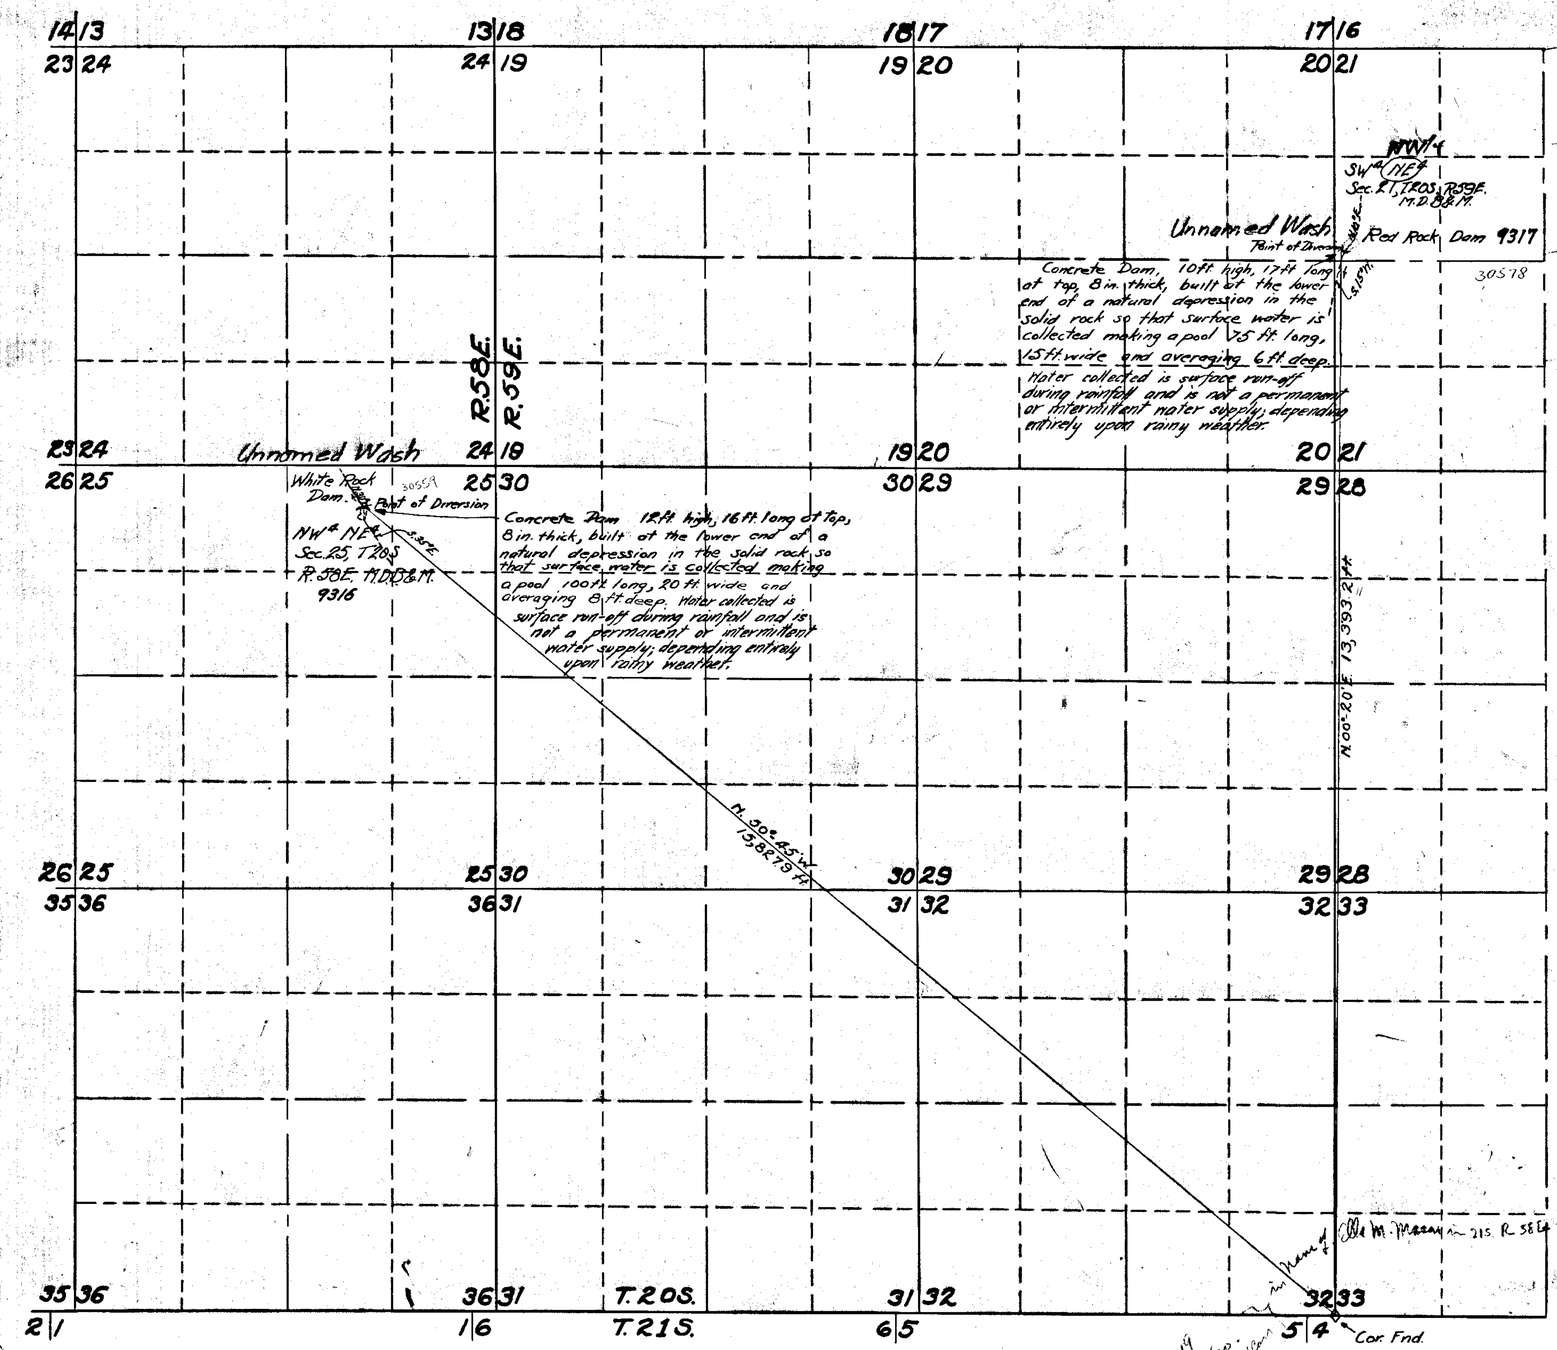

State of Nevada } s.s.
County of Clark }

I, E.W. Banister, being duly sworn, depose and say that this map has been correctly drawn to the designated scale from field notes of a survey made by me between the 2nd day of July, 1930 and the 7th day of July, 1930; that it truly and correctly represents the location and extent of the works used to divert surface water to reservoirs at RED ROCK DAM and WHITE ROCK DAM in Clark County, by Willard George for stockwatering purposes; that the point of diversion, the location and size of the diverting channel or other conduit, the place and manner of use, and the location and names of all other works or streams which are crossed by or connected with the said works, are fully and correctly designated thereon.

E.W. Banister
STATE WATER RIGHT SURVEYOR

Subscribed and sworn to before me this 14th day of July, 1930.

Louise Sill
Notary Public in and for Clark County, Nevada.

My commission expires Dec. 28, 1933.

Note - Works constructed in 1924 and used continuously to water approx. 60 head of cattle and horses.

9316 9317

30578
30559

Scale 1 in. = 1000 ft.

CERTIFICATE No. [illegible] ISSUED

MAP TO ACCOMPANY
APPLICATION TO APPROPRIATE WATER
FOR
STOCKWATERING
BY
WILLARD GEORGE
FROM
Unnamed Washes
RED ROCK & WHITE ROCK DAMS

FILED
October 28, 1930
STATE ENGINEER'S OFFICE

9316 - Certificate No. 2430 Issued Feb 27/39

9317 - Certificate No. 2431 Issued Feb 27/39

30578 30559 Place in files 9316 - 9317