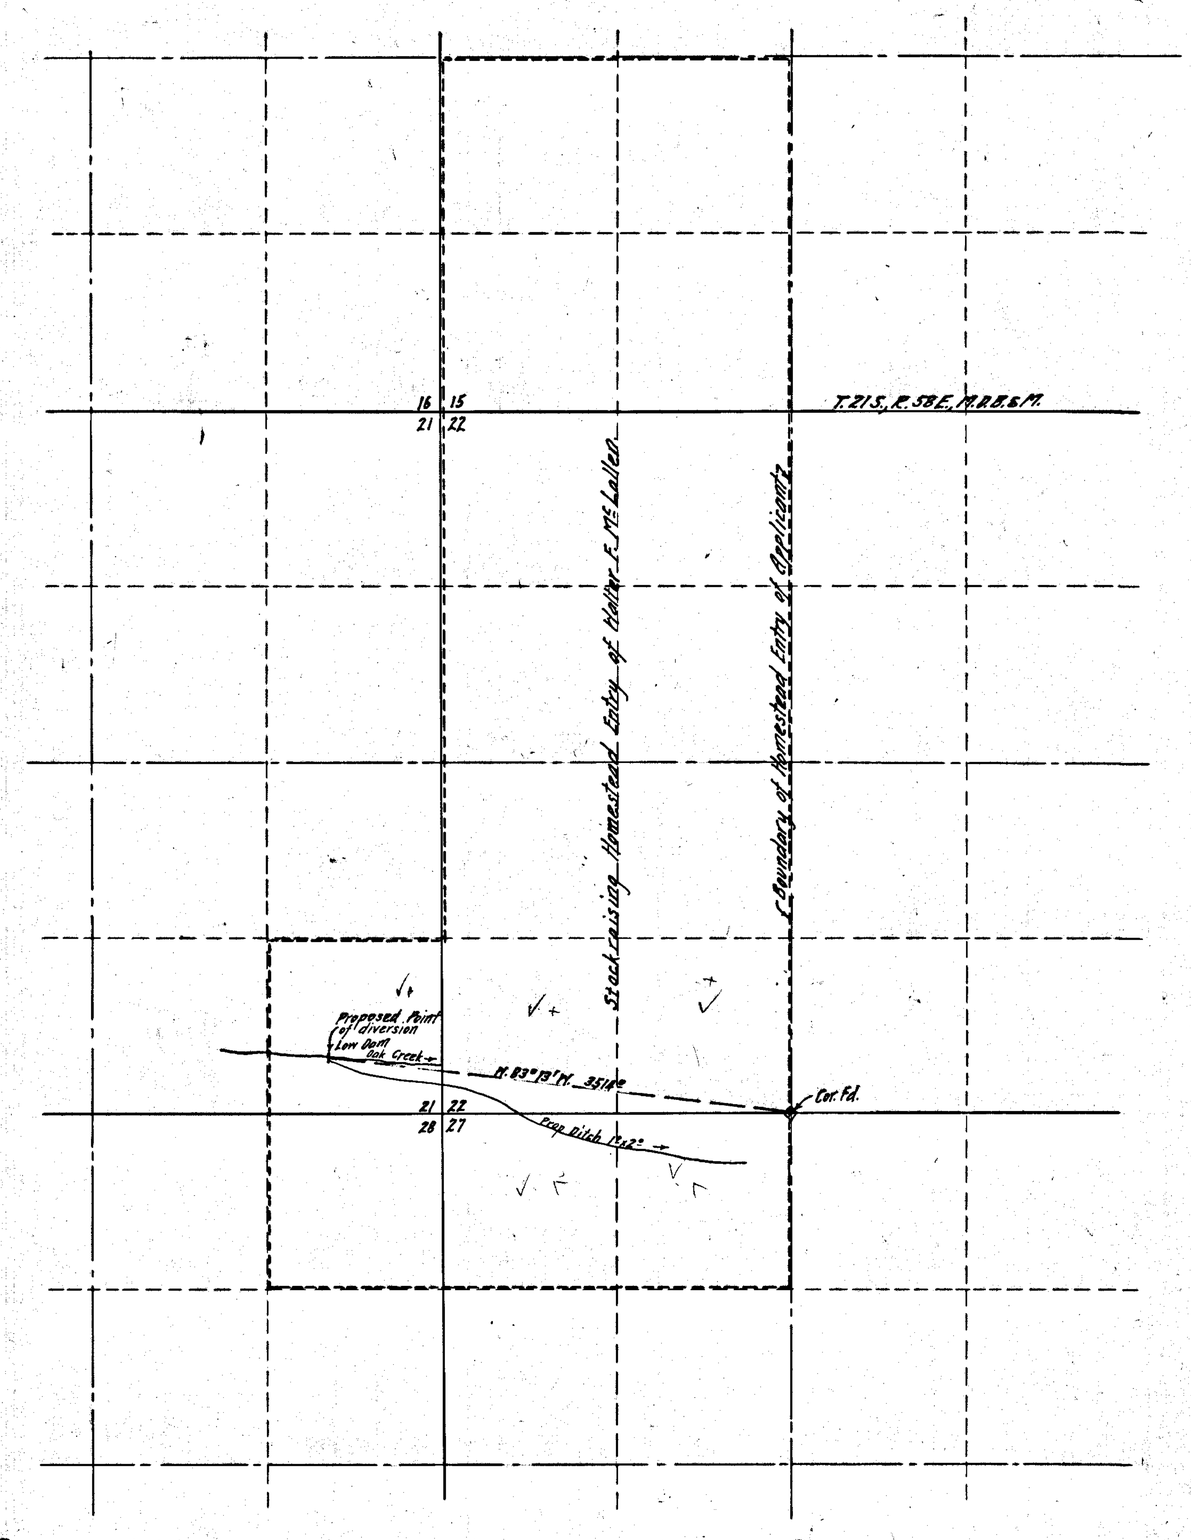

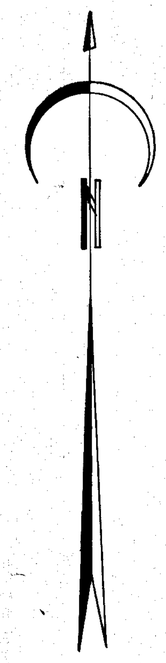

O.K.
J.G.M.

STATE OF NEVADA } SS.
COUNTY OF CLARK }

I, Arthur R. Thompson, being first duly sworn, depose and say that this map, consisting of one sheet, has been correctly drawn to the designated scale from field notes of a survey made by me on the 21st day of June, 1931; that it truly and correctly represents the proposed location and extent of the works used to divert water from Oak Creek, in Clark County, by Walter F. McLallen for irrigation purposes. That the proposed point of diversion, the approximate location and size of the diverting channel, all reservoirs or basins, the location and names of all other works which will cross or connect with the proposed works, and the boundary of all lands, showing by 40-acre subdivisions the areas proposed to be irrigated, are fully and correctly designated thereon.

Arthur R. Thompson.

State Water Right Surveyor.

Subscribed and sworn to before me this 24th day of June, 1931.

Miss F. W. Lilebeed
Notary Public in and for
Clark County, Nevada.

My commission expires July 15, 1933.

9318

SCALE 1" = 600'

FILED
June 29, 1931
STATE ENGINEER'S OFFICE

OFFICE
STATE ENGINEER
JUN 29 '31
RECEIVED

MAP TO ACCOMPANY APPLICATION
TO APPROPRIATE WATER FOR
IRRIGATION & DOMESTIC USE BY
WALTER F. McLALLEN
FROM
OAK CREEK IN
SEC. 21 T. 21 S., R. 58 E., M.D.B.&M.
CLARK COUNTY, NEVADA.

9318