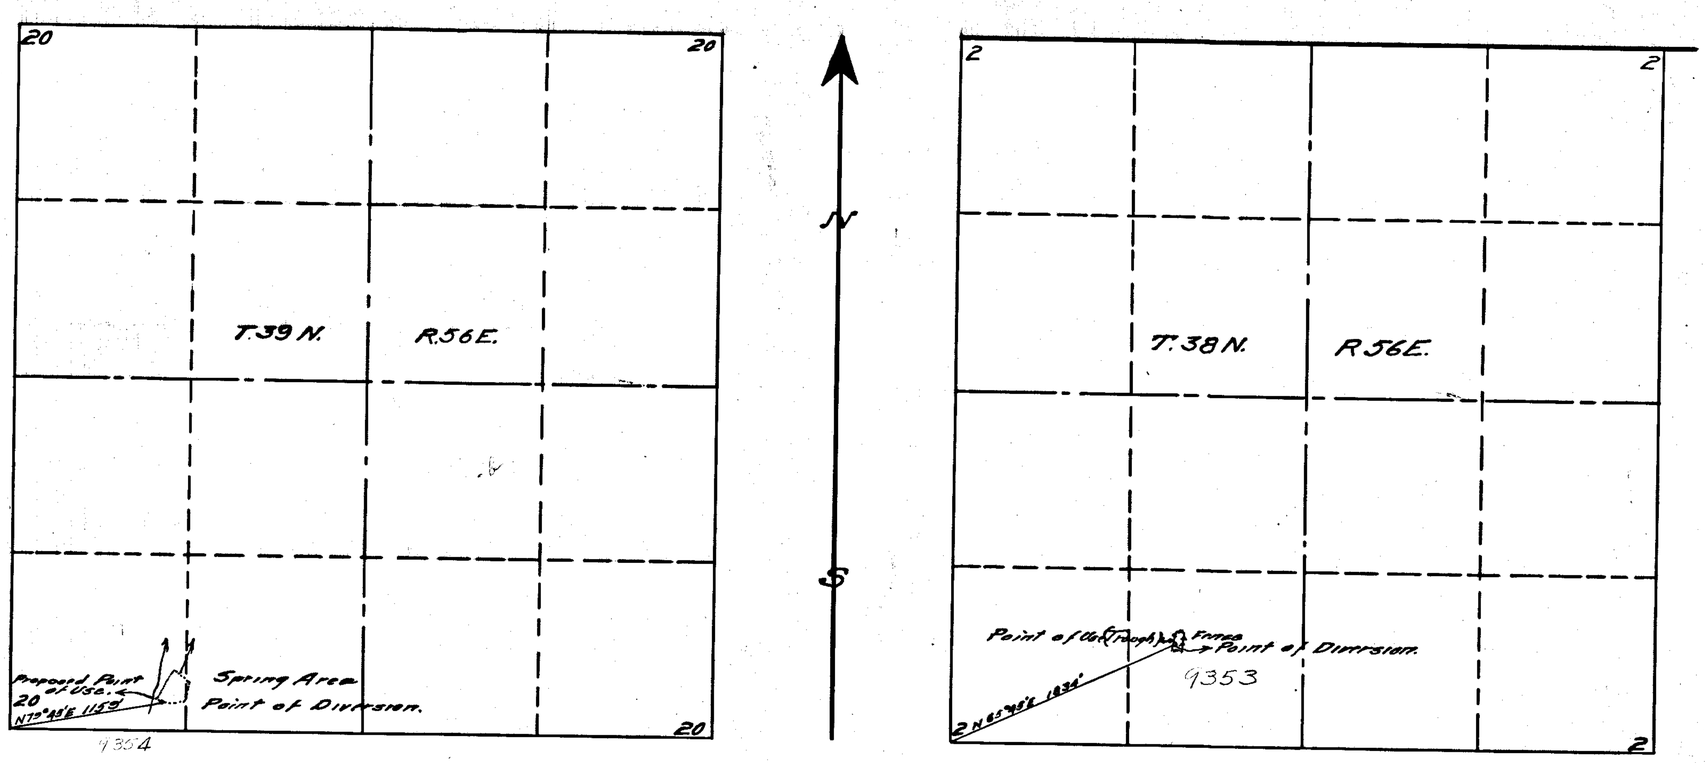

STATE OF NEVADA } SS
COUNTY OF ELKO }

I, W.H. Settelmeyer, being first duly sworn depose and say that this map has been correctly drawn to the designated scale from field notes of a survey made by me on the 15th day of October 1930; that it truly and correctly represents the location and extent of the proposed works used to divert WATER from Springs, in Elko County, by Clarence and Dan Glaser. That the proposed point of diversion, the approximate location of the diverting conduit the place of use, and the location and names of all other works or streams which are crossed by, or connected with the said works, are fully and correctly designated thereon.

W.H. Settelmeyer
STATE WATER RIGHT SURVEYOR

Subscribed and sworn to before me this 17th day of October 1930.

Peggy O'Neill
Notary Public in and for Elko County, Nevada.

scale 1" = 600'

MAP
TO ACCOMPANY APPLICATION TO APPROPRIATE WATER FOR STOCK WATERING BY CLARENCE AND DAN GLASER FROM SPRINGS.

9353-9354

FILED
November 1, 1930
STATE ENGINEER'S OFFICE

Place in files 9353-9354