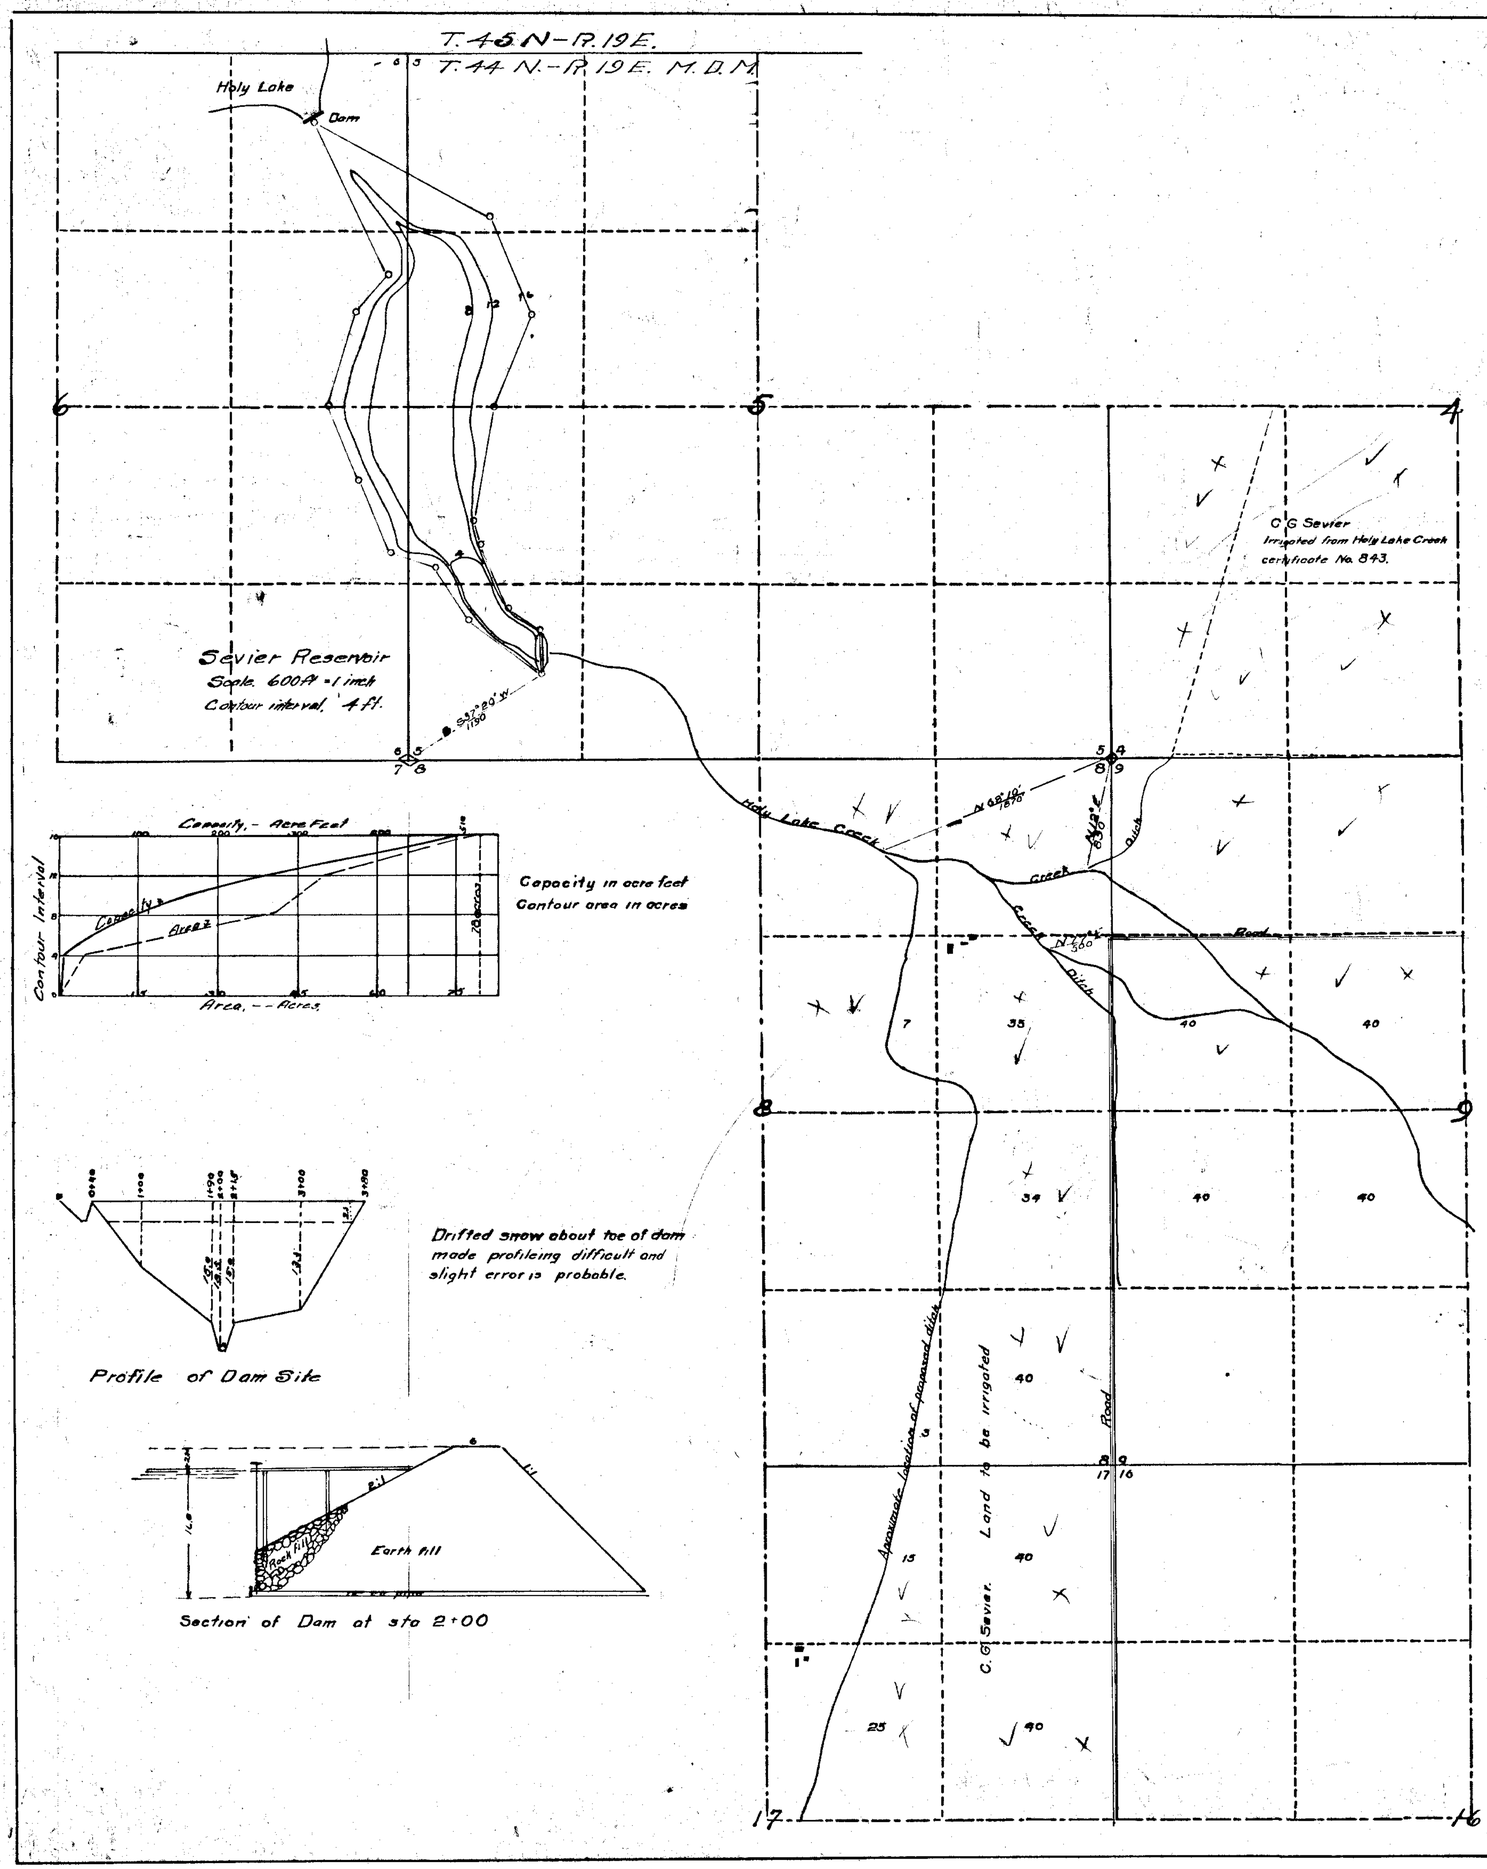

State of California
County of Modoc. - - - - - ss.

I, A. M. Green, of Canby, California, a State Water Right Surveyor for the State of Nevada, being first duly sworn, depose and say that this map - consisting of one sheet, has been correctly drawn to the designated scale from field notes of a survey made under my direction made on the 27th and 28th days of December, 1930; that it truly and correctly represents the location and of the works used to divert water from Holy Lake Creek, in Washoe County, Nevada, by Clyde G. Sevier, for irrigation purposes; That the proposed points of diversion, the approximate location and size of the diverting reservoir and ditches, the location and names of any other works which will cross or connect with the proposed works, the boundary of all lands showing by 40-acre subdivisions the areas proposed to be irrigated, are fully and correctly designated thereon.

A. M. Green
State Water Right Surveyor.

Subscribed and sworn to before me this 23rd day of March, 1931

C. D. Baldwin
Notary Public

Application returned for correction

Certificate No. 3506 Sept. 1 1950

34925

Map of
Irrigation System of Clyde G. Sevier
Vya, Nevada
To accompany
Application No. 9359 Cancelled

FILED
March 25, 1931

OFFICE
STATE ENGINEER
MAR 25 31
RECEIVED

34925 10424 Place in → 9359