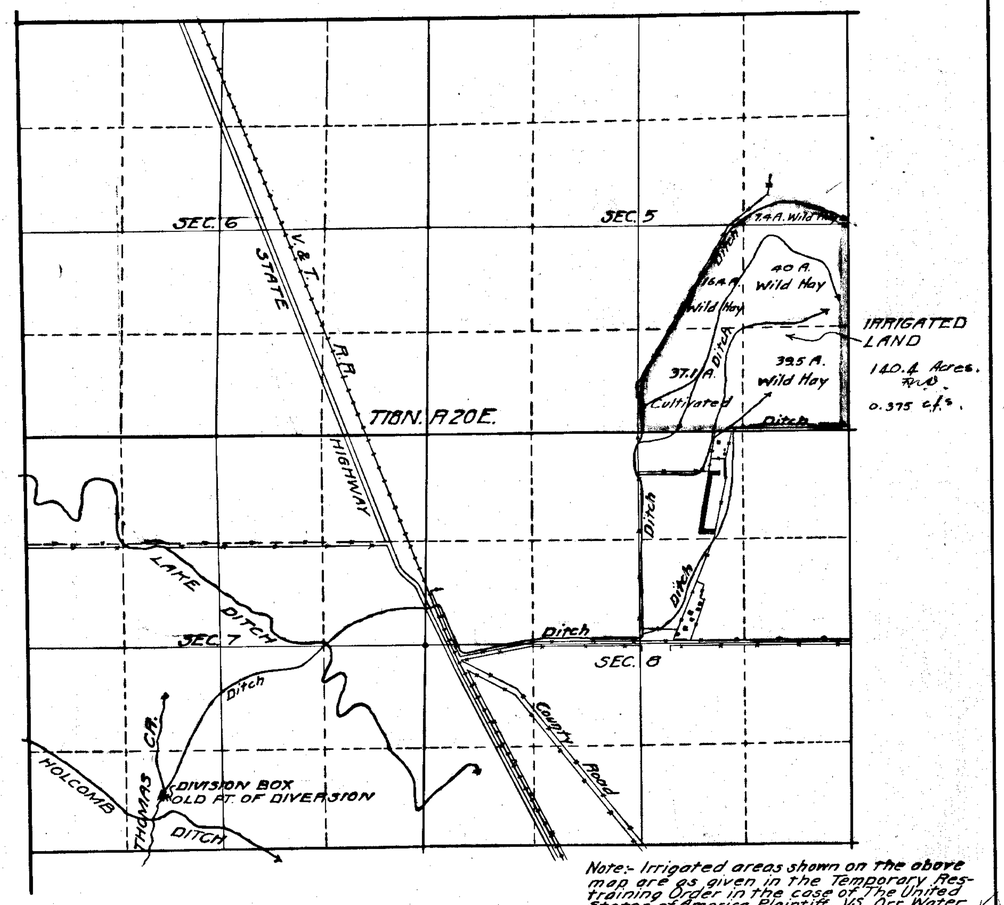

Note:- Irrigated areas shown on the above map are as given in the Temporary Restraining Order in the case of The United States of America, Plaintiff, Vs. Orr Water Ditch Company, et al., Defendants, P. 82.

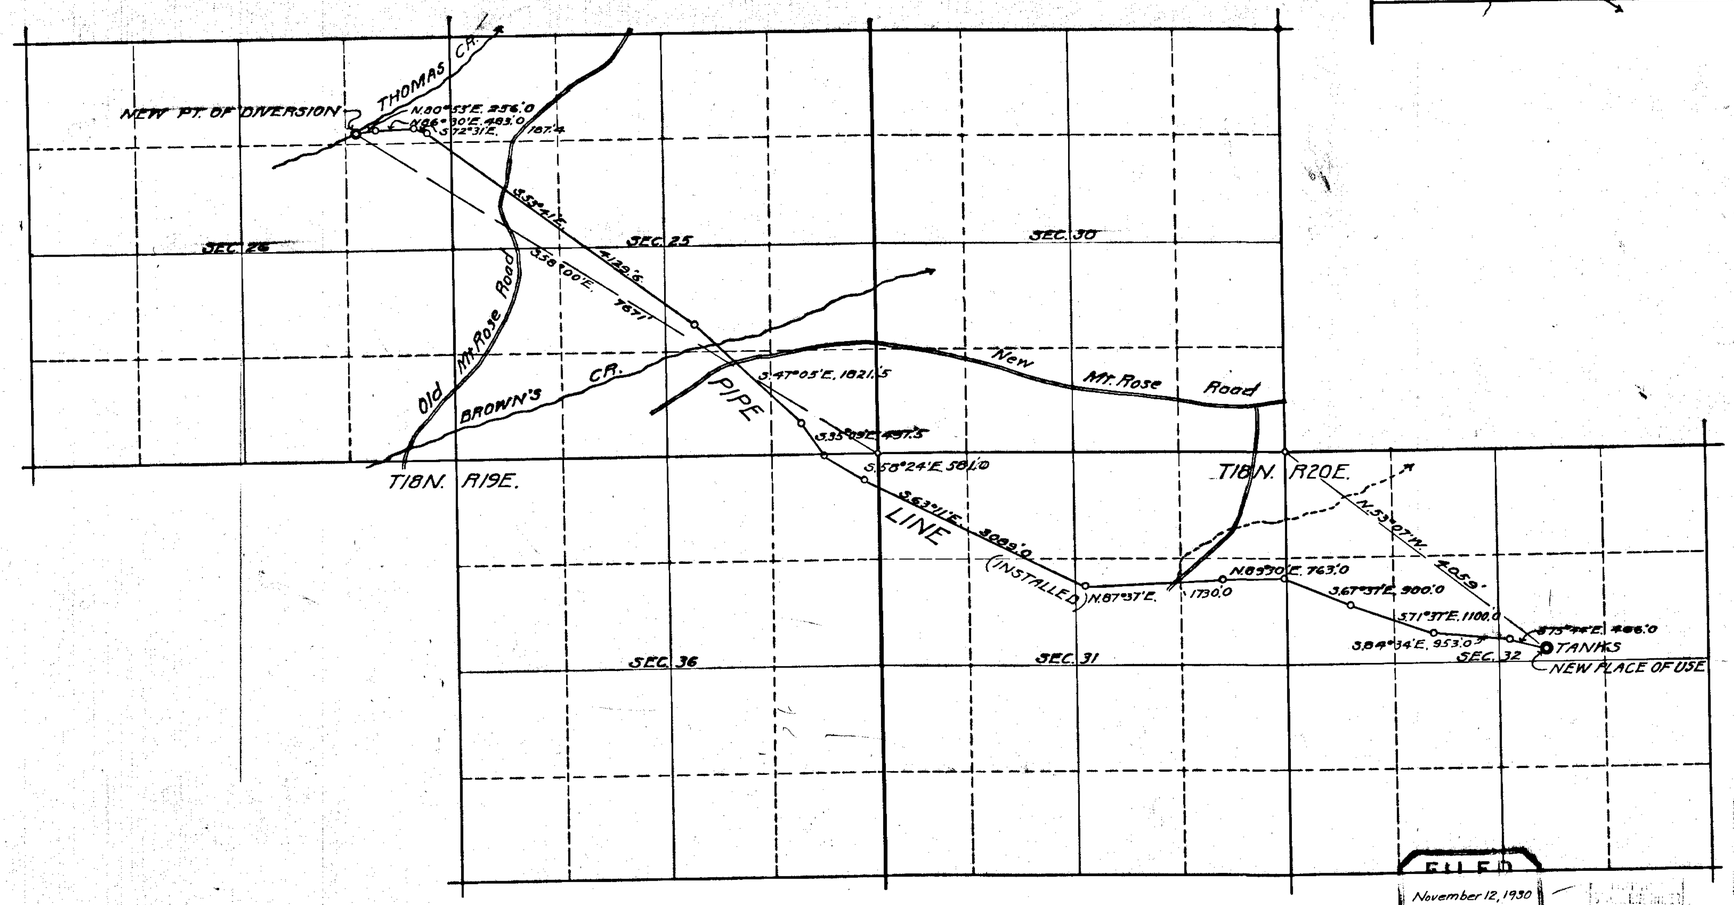

State of Nevada, }
County of Washoe } S.S.

I, C.V. Taylor, being first duly sworn, deposes and says that the above map is a true and accurate plat of the present irrigation works and the mining, milling and domestic water works described in Application No. 9360, as taken from the field notes of a survey made by me, completed on the 22nd day of October, 1930; that such survey was made at the instance of the G.F. Holcomb Estate Company, and shows the location of streams and ditches in the immediate vicinity.

C.V. Taylor, State Water-right Surveyor.

Subscribed and sworn to before me, this 22nd day of October, 1930.

C. H. Kaye
Notary Public

FILED
November 12, 1930
STATE ENGINEER'S OFFICE

MAP

TO ACCOMPANY APPLICATION TO CHANGE POINT OF DIVERSION, PLACE & MANNER OF USE OF WATER FROM THOMAS CREEK

WASHOE COUNTY, NEVADA

APPLICATION NO.
9360

9360