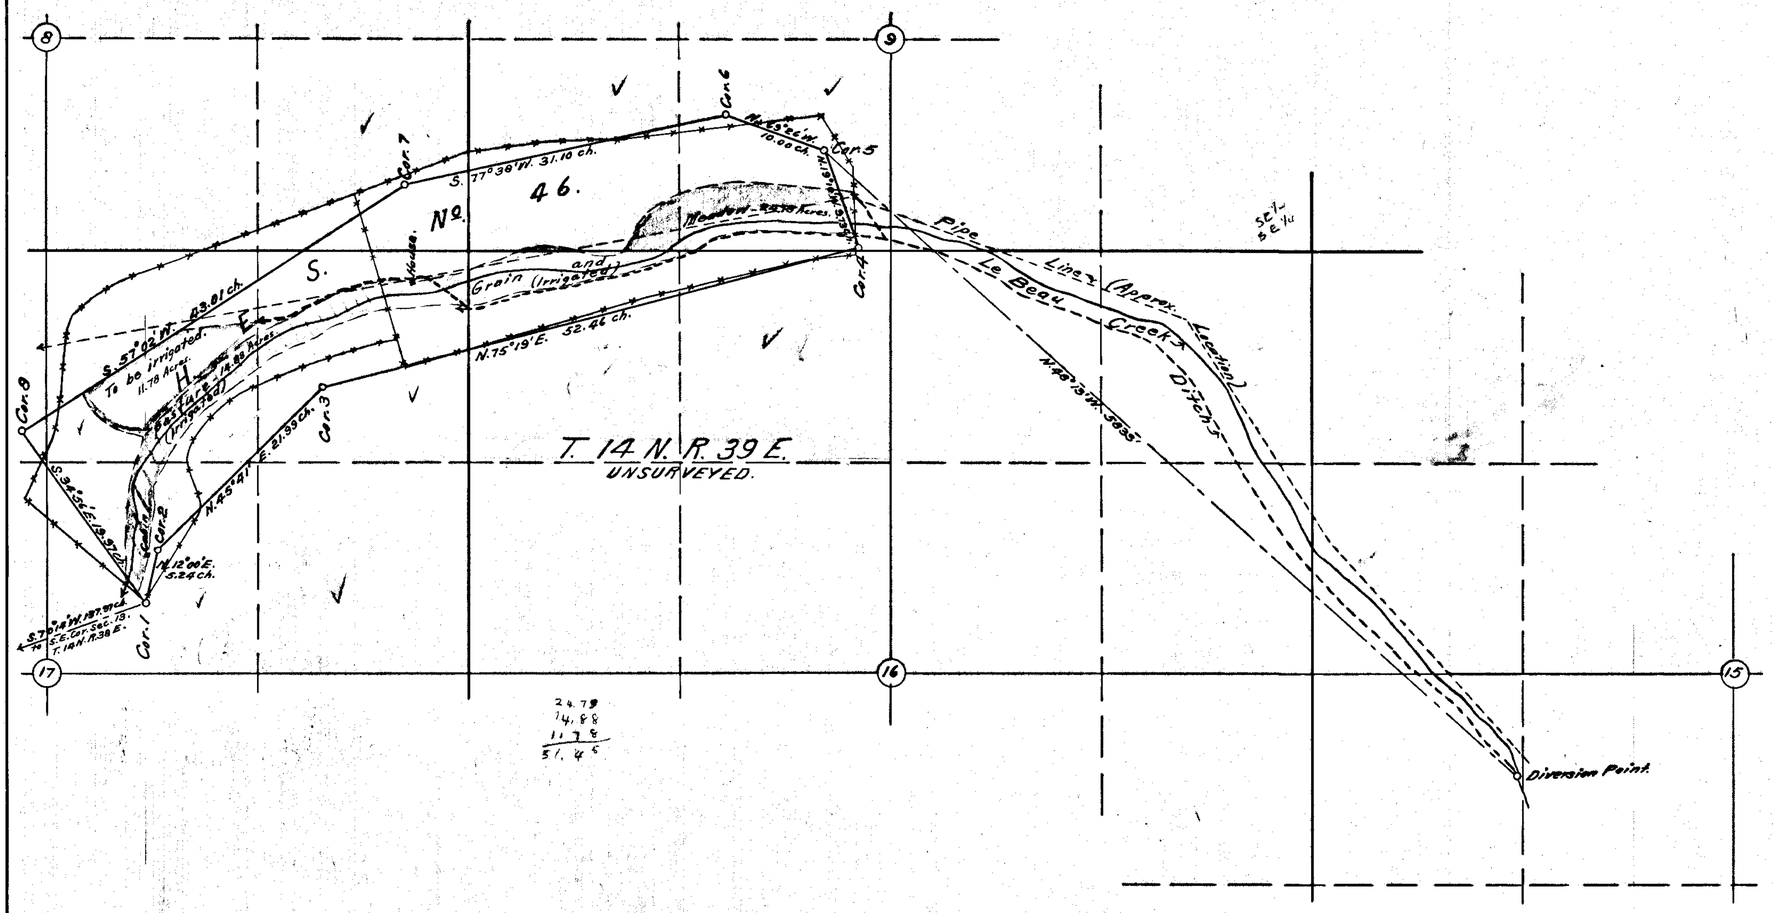

State of Nevada } ss.
County of Washoe }

I, L. H. Taylor, being first duly sworn, depose and say that this map is a true and accurate plat of the land and Irrigation works of Don Maestretti, as taken from the field notes of a survey made by me, completed on the 13th day of May, 1931; that such survey was made at the instance of Don Maestretti; that the map represents the works described in Application No. 9363, together with streams and ditches in the immediate vicinity.

L. H. Taylor,
State Water Right Surveyor.

Subscribed and sworn to before me this 16th day of May, 1931.

B. C. Yparraguirre
Notary Public in and for Washoe County, Nevada.

Certificate No. 2816 Issued November 14, 1944

FILED
May 20, 1931
STATE ENGINEER'S OFFICE

MAP OF LAND AND IRRIGATION WORKS
OF DON MAESTRETTI
APPLICATION No. 9363.
WATER SOURCE. LE BEAU CREEK.
SCALE 1" = 600'

9363