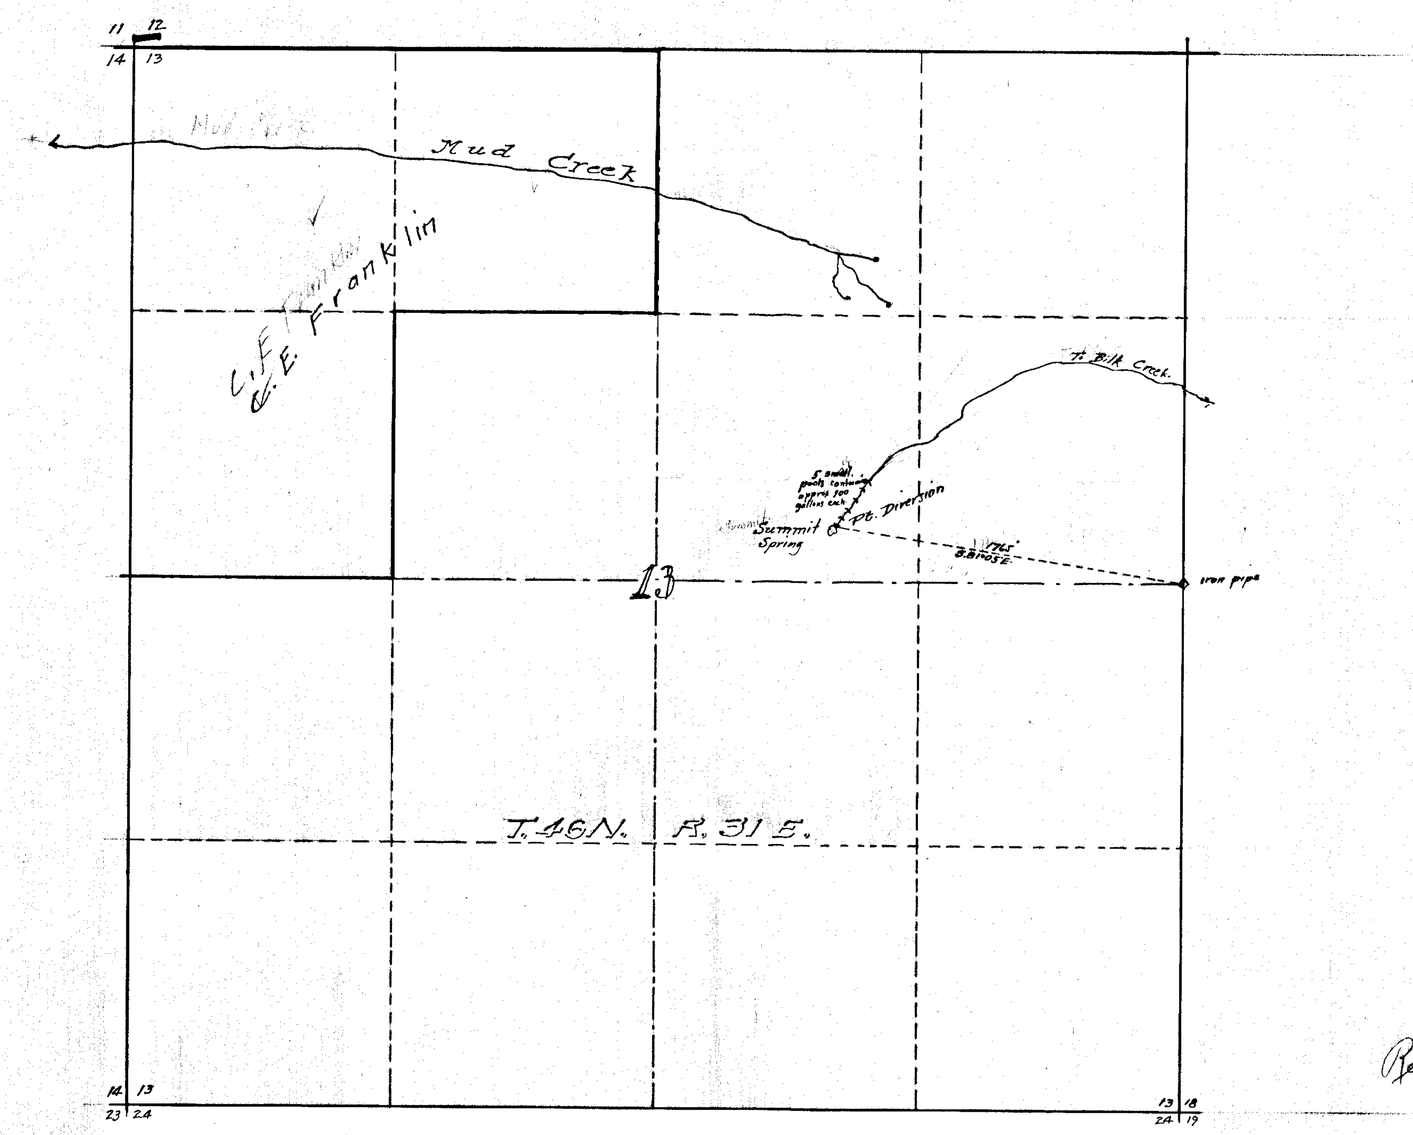

Returned for Correction

State of Nevada }ss
County of Humboldt }

I, H.H. Sheldon, being first duly sworn, depose and say that this map, consisting of one sheet, has been correctly drawn to the designated scale from field notes of a survey made by me on the 22nd day of January, 1931; that it truly and correctly represents the location and extent of the proposed works used to divert water from Summit Spring in Humboldt County by C.E. Franklin for stock watering purposes. That the proposed point of diversion, the ~~means~~ approximate size and location of the diverting channel or other conduit, the place and manner of use, and the location and names of all other works or streams which are crossed by, or connected with the said works, are fully and correctly designated thereon.

H.H. Sheldon
State Water Right Surveyor

Subscribed and sworn to before me this 17th day of March, 1931.

Herman H. Brown
Notary Public in and for Humboldt County, Nevada.

FILED
March 18, 1931
STATE ENGINEER'S OFFICE

OFFICE
STATE ENGINEER
MAR 18 '31
FILED

S½NE¼

-9375-

Scale 1 in = 4000 ft

MAP TO ACCOMPANY
APPLICATION
TO APPROPRIATE WATER
FOR
STOCKWATERING
BY
C.E. FRANKLIN
FROM
SUMMIT SPRING

9375