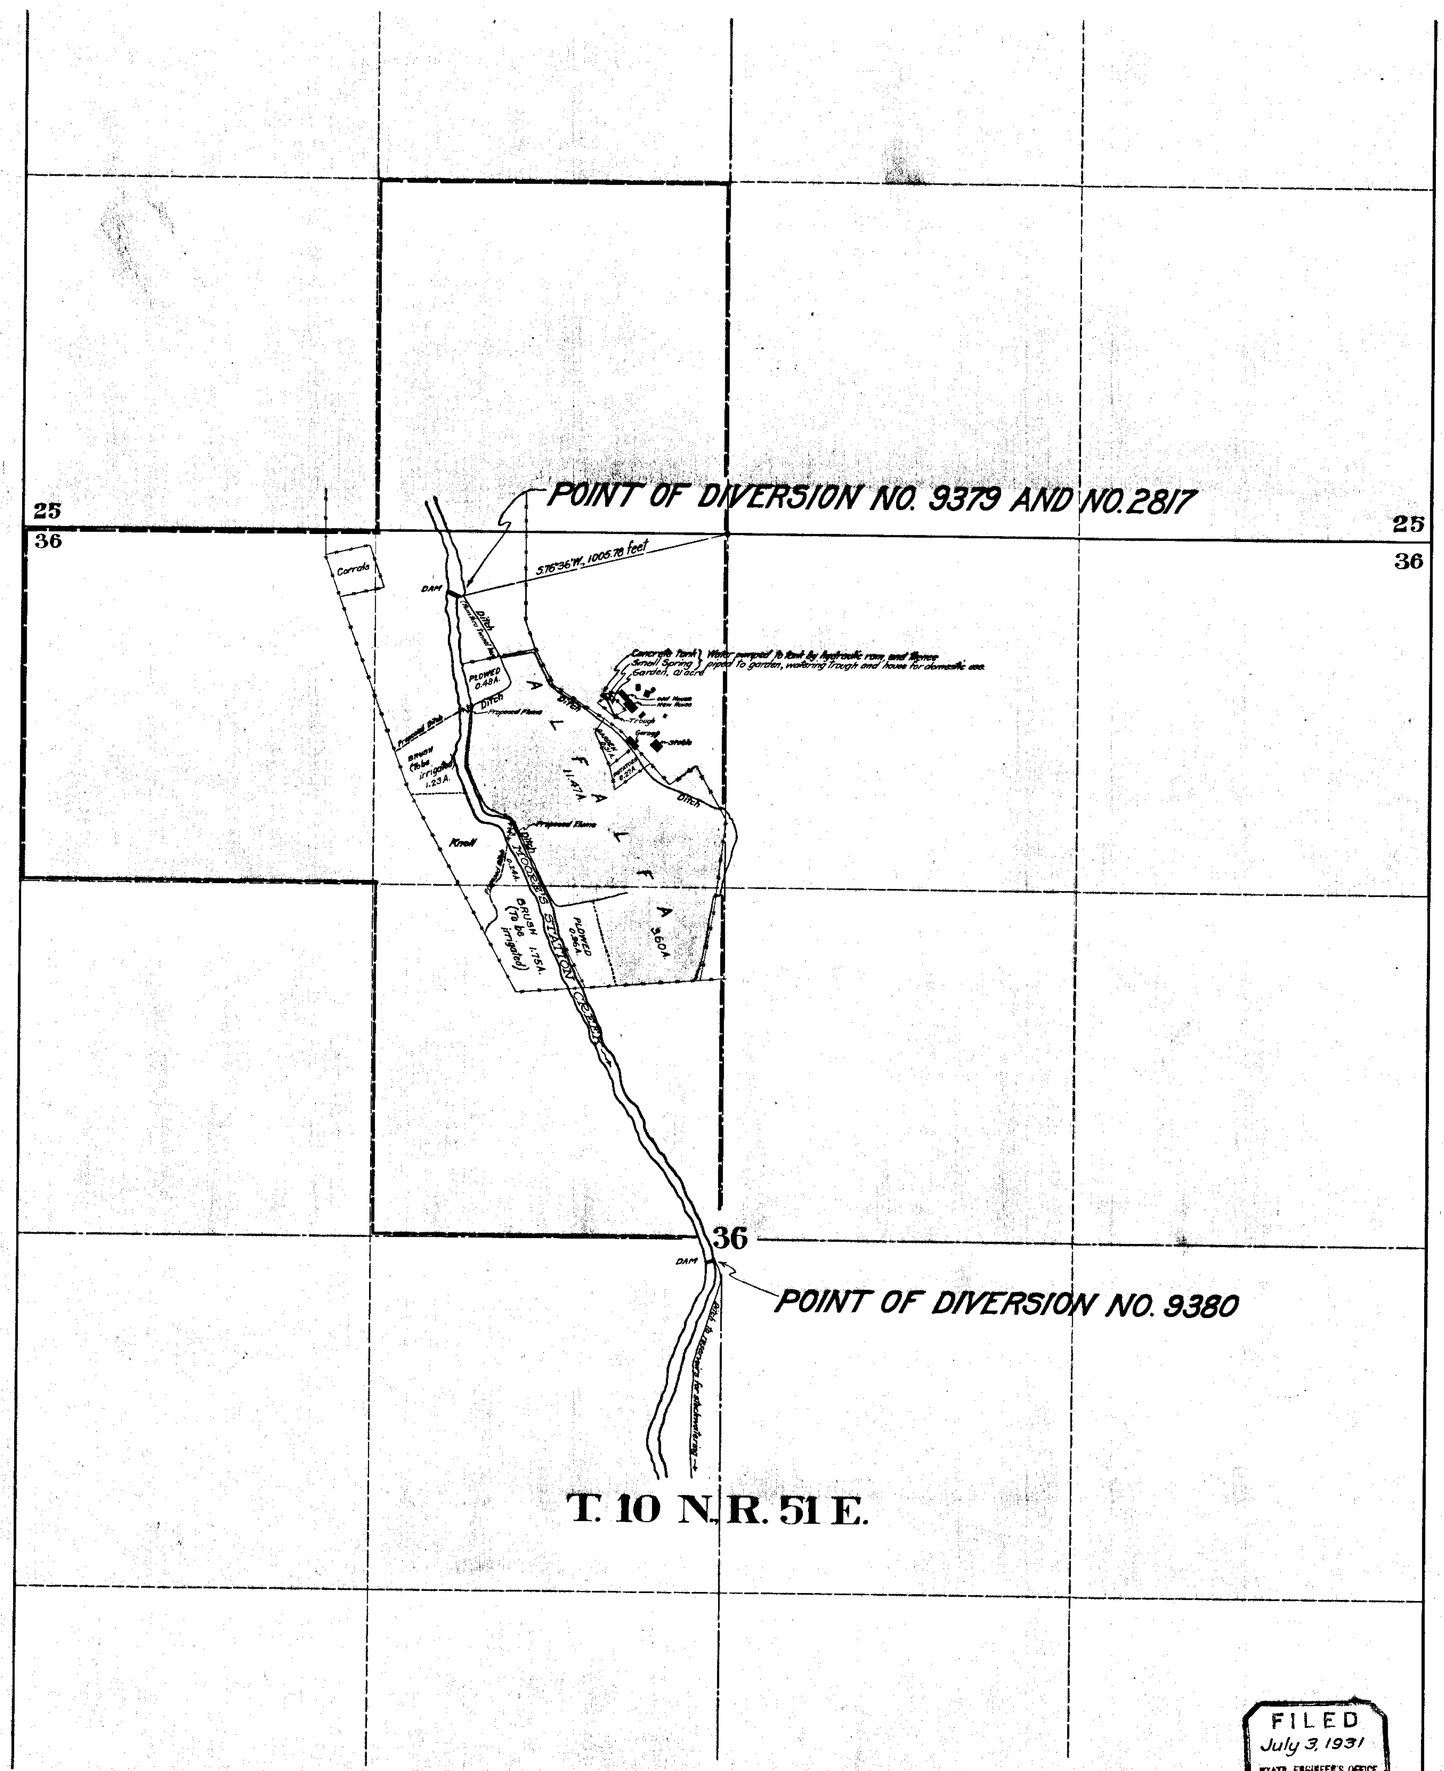

STATE OF NEVADA }
COUNTY OF ORMSBY } ss.

I, Harvey M. Payne, being first duly sworn, depose and say that this map has been correctly drawn to the designated scale from the field notes of a survey made by me on November 16th, 1930; and that it truly and correctly represents the location and extent of the works constructed to divert water from Moore's Station Creek (Unnamed Wash), together with land irrigated under Certificate No. 212, Book 3, issued under Permit No. 2817, as well as land irrigated and proposed to be irrigated under Application No. 9379 of J. B. Sorhouet, all situated in Nye County, Nevada; and that the point of diversion, works constructed, lands irrigated and to be irrigated, are correctly shown hereon.

Harvey M. Payne
Water Right Engineer.

Subscribed and sworn to before me this 25th day of March, 1931.

Dale B. Pruett
Notary Public in and for
Ormsby County, Nevada.

My commission expires July 21, 1931.

N

SCALE: 1 inch = 300 feet

FILED
July 3, 1931
STATE ENGINEER'S OFFICE

OFFICE STATE ENGINEER
JUL 3 '31
RECEIVED

MAP
TO ACCOMPANY
APPLICATION NO. 9379 AND PERMIT NO. 2817
FOR
IRRIGATION
FROM
MOORE'S STATION CREEK
BY
J. B. SORHOUET

SURVEYED AND MAPPED BY HARVEY M. PAYNE, WATER RIGHT ENGINEER.

9379