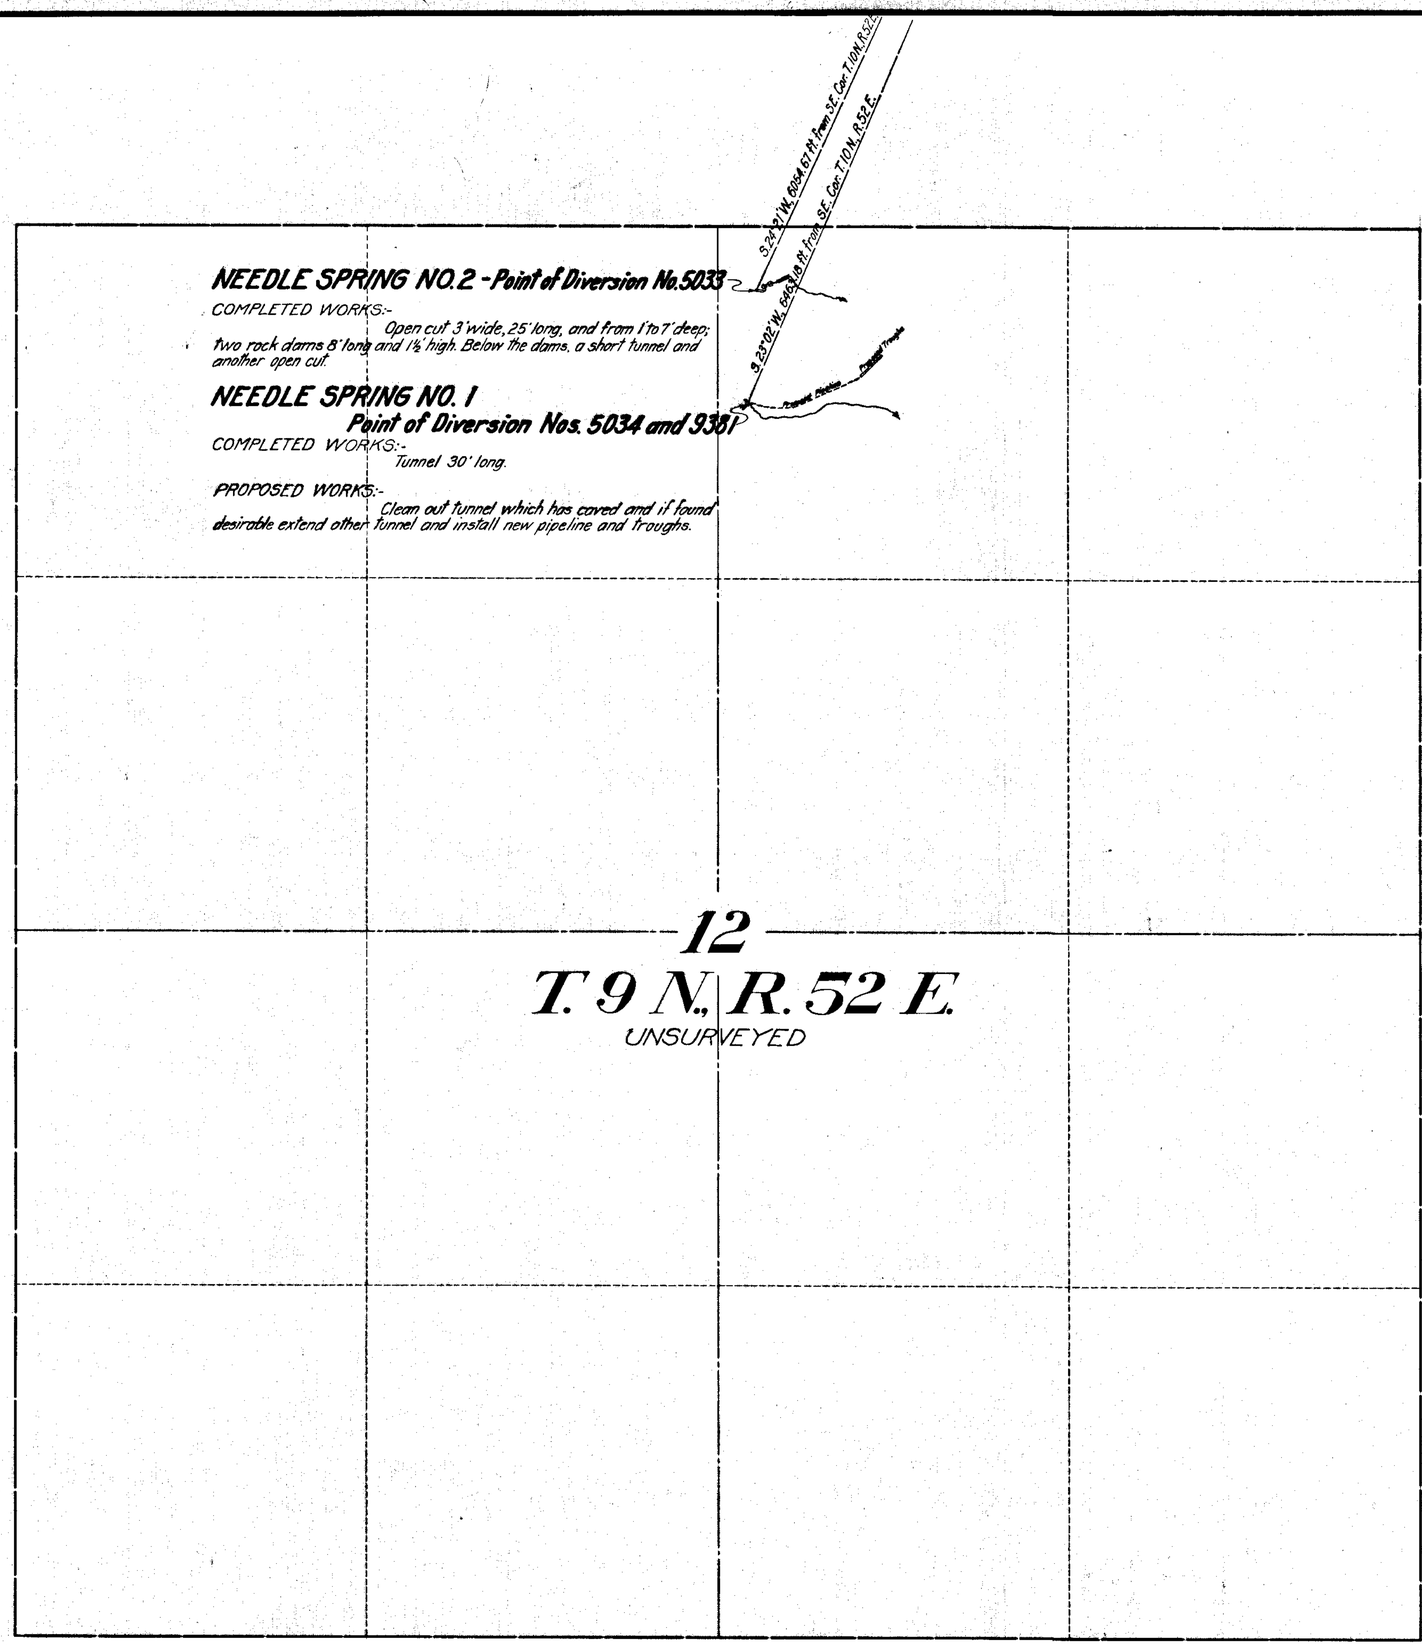

OFFICE STATE ENGINEER JUL -3 '31 RECEIVED

STATE OF NEVADA }
COUNTY OF ORMSBY } SS.

I, Harvey M. Payne, being first duly sworn, depose and say that this map has been correctly drawn to the designated scale from the field notes of a survey made by me on November 7, 1930; that it truly and correctly represents the location and extent of the works constructed and proposed to be constructed to divert water from Needle Springs Nos. 1 and 2, Nye County, Nevada, by J. B. Sorhouet under Application No. 9381 and Permits Nos. 5034 and 5033 for stockwatering purposes; and that the point of diversion and works installed and proposed to be installed are correctly shown hereon.

Harvey M. Payne
Water Right Engineer

Subscribed and sworn to before me this 11th day of June, 1931.

Dale B. Russell
Notary Public in and for
Ormsby County, Nevada.

My commission expires July 21, 1931.

N

SCALE:- 1 inch - 300 feet

Certificate No. 4075 Issued Mar. 16, 1954

OFFICE STATE ENGINEER JUL -6 '31 RECEIVED

FILED
July 6, 1931
STATE ENGINEER'S OFFICE

MAP
TO ACCOMPANY
APPLICATION NO. 9381 AND PERMITS NOS. 5034-33
FOR
STOCKWATERING
FROM
NEEDLE SPRINGS NOS. 1 AND 2
BY
J. B. SORHOUET

SURVEYED AND MAPPED BY HARVEY M. PAYNE, WATER RIGHT ENGINEER.

9381