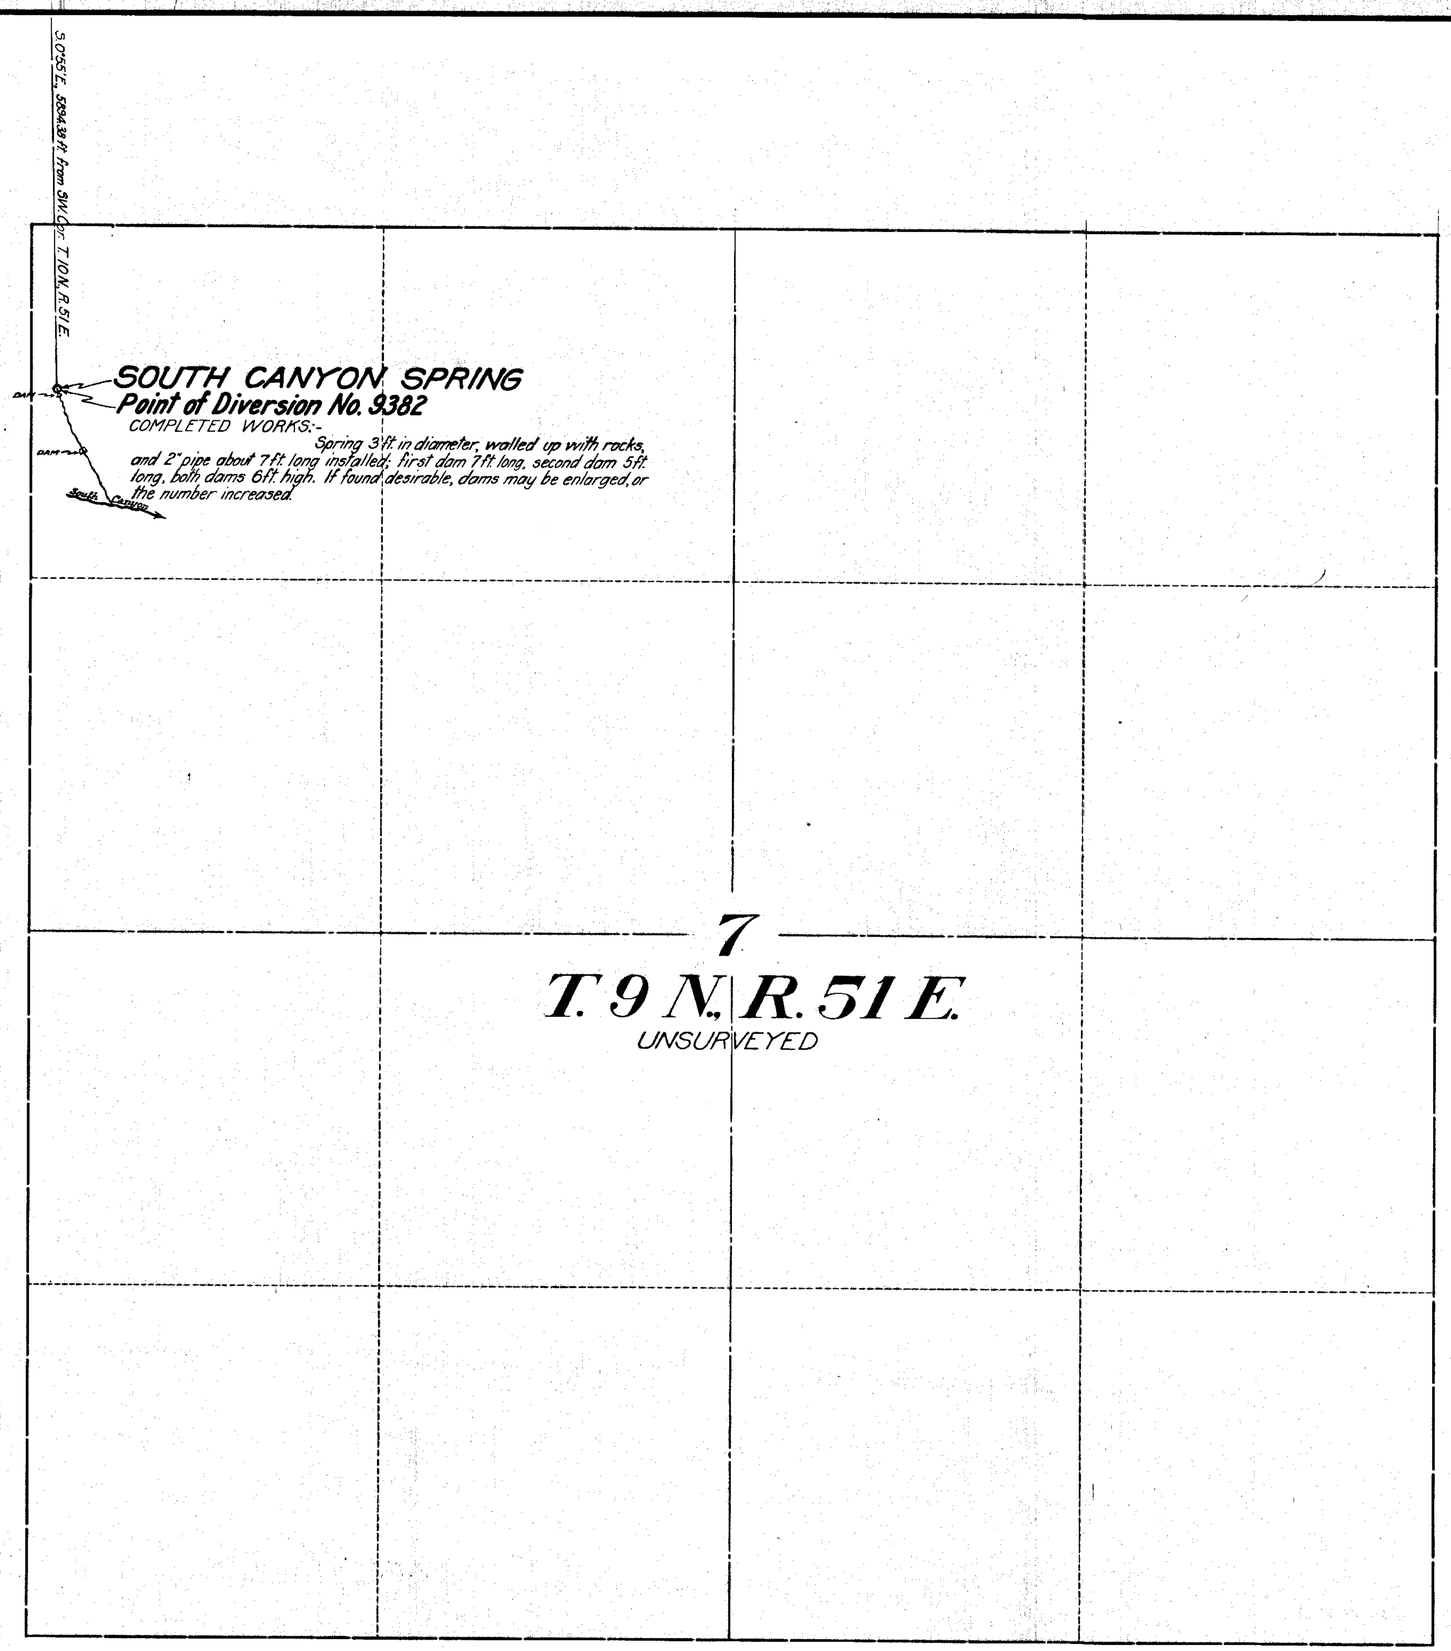

STATE OF NEVADA }
COUNTY OF ORMSBY } ss.

I, Harvey M. Payne, being first duly sworn, depose and say that this map has been correctly drawn to the designated scale from the field notes of a survey made by me on November 13, 1930; that it truly and correctly represents the location and extent of the works constructed to divert water from South Canyon Spring, Nye County, Nevada, by J. B. Sorhouet under Application No. 9382 for stockwatering purposes; and that the point of diversion and works installed are shown hereon.

Harvey M. Payne
Water Right Engineer.

Subscribed and sworn to before me this 11th day of June, 1931.

Dale B. Merritt
Notary Public in and for Ormsby County, Nevada.

My commission expires July 21, 1931.

N

Certificate No. 4439 Issued April 25, 1956

SCALE:- 1 inch - 300 feet

OFFICE STATE ENGINEER JUL 7 '31 RECEIVED

FILED
July 6, 1931
STATE ENGINEER'S OFFICE

OFFICE STATE ENGINEER JUL 5 '31 RECEIVED

MAP
TO ACCOMPANY
APPLICATION NO. 9382
FOR
STOCKWATERING
FROM
SOUTH CANYON SPRING
BY
J. B. SORHOUET

SURVEYED AND MAPPED BY HARVEY M. PAYNE, WATER RIGHT ENGINEER

9382