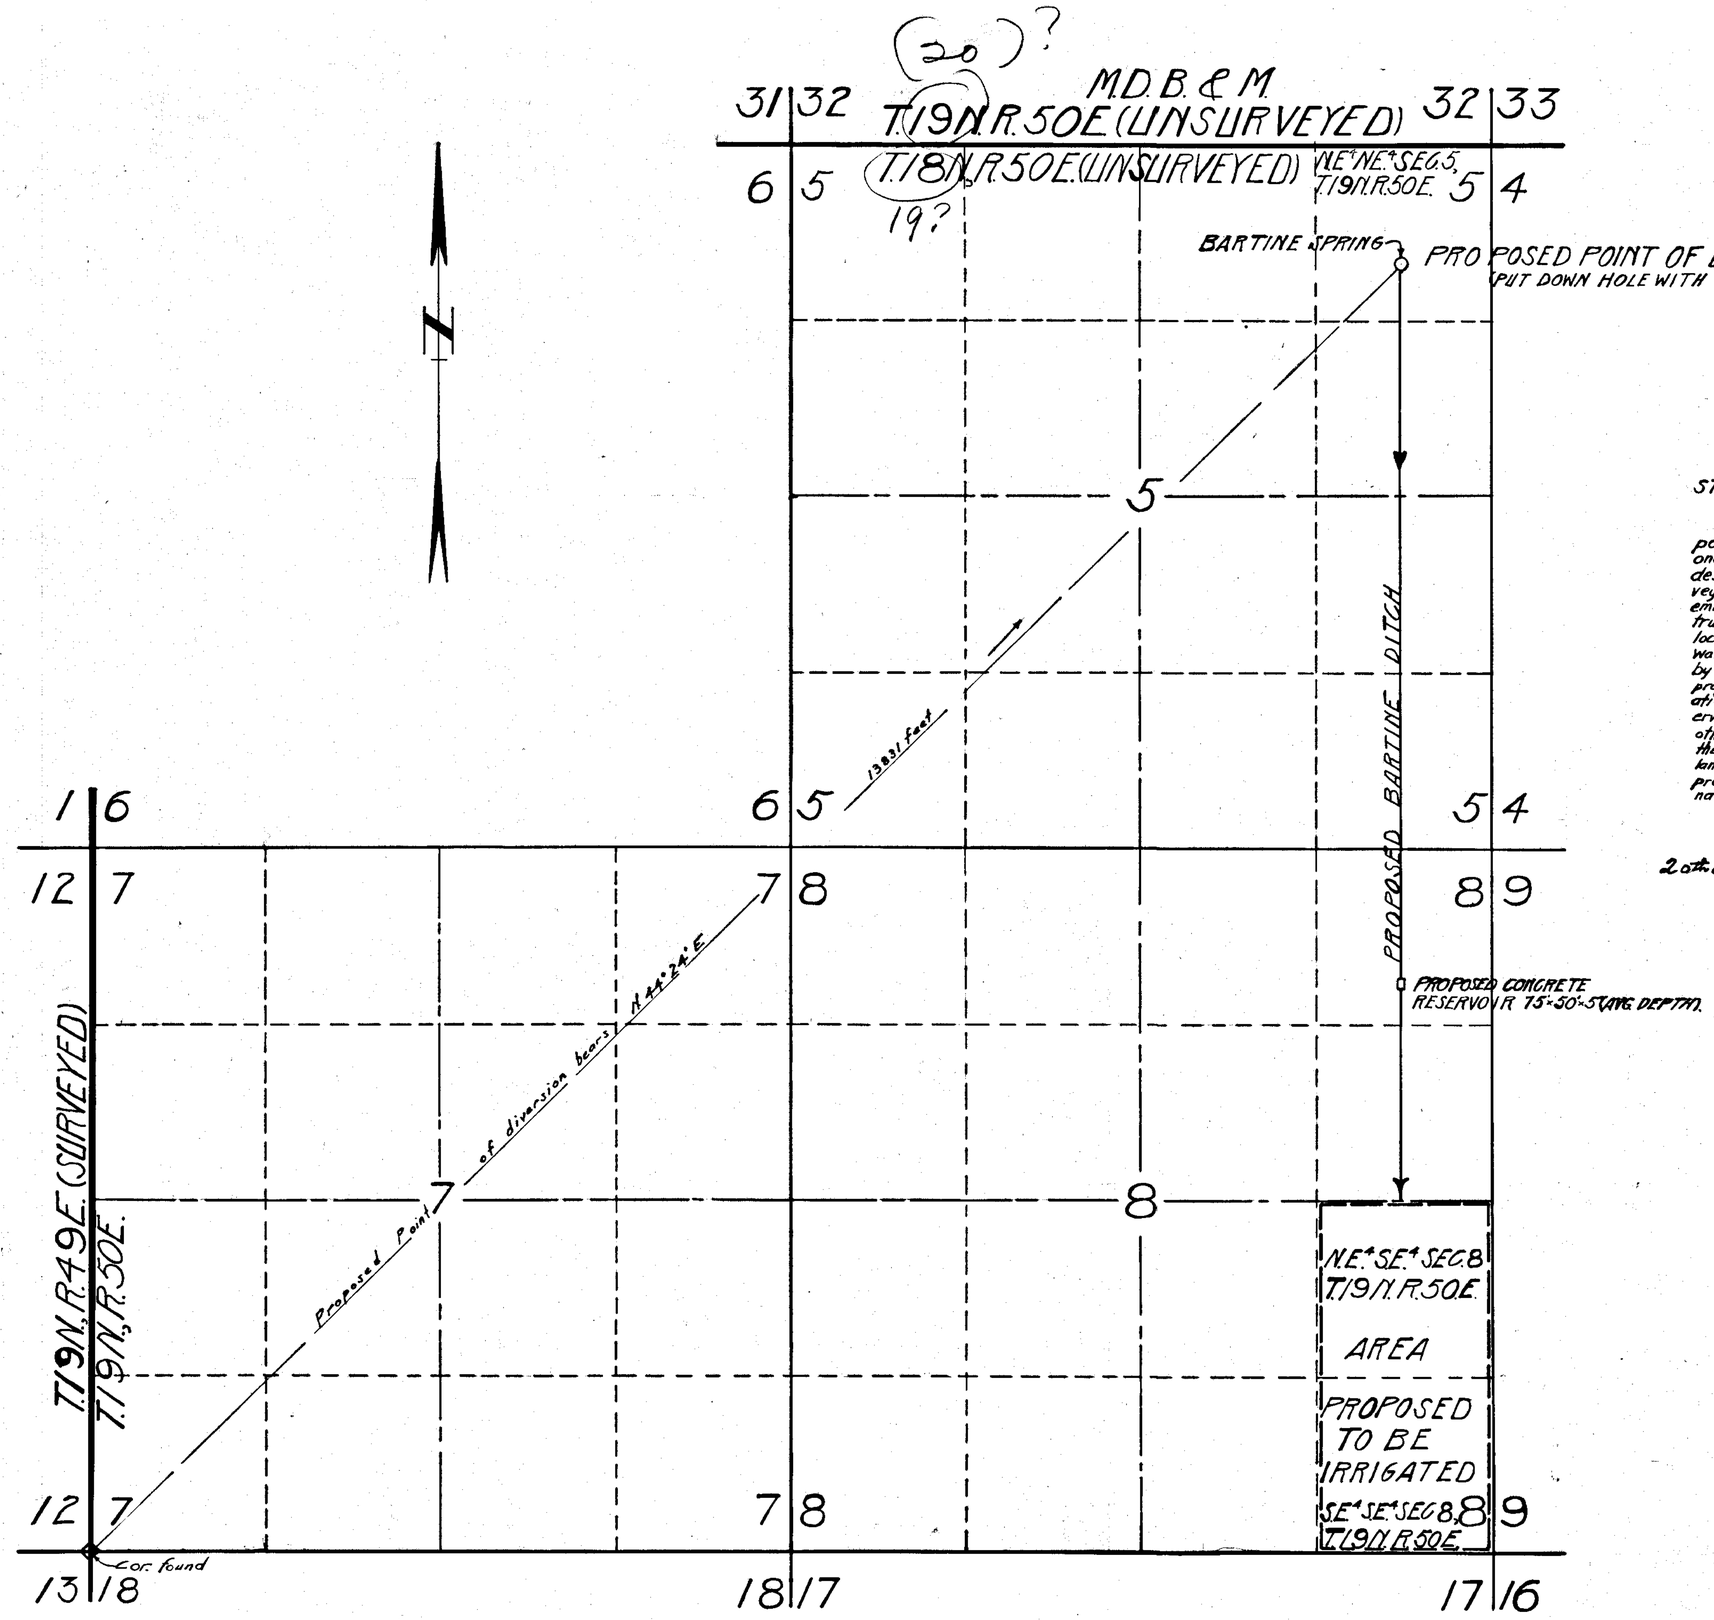

STATE OF NEVADA
COUNTY OF EUREKA } S.S.

I, L.A. Harris, being first duly sworn, depose and say that this map, consisting of one sheet, has been correctly drawn to the designated scale from field notes of a survey made by me between the 12 day of November and the 13 day of November, 1930; that it truly and correctly represents the proposed location and extent of the works used to divert water from Bartine Spring in Eureka County, by Fred Bartine for irrigation purposes. That the proposed point of diversion, the approximate location and size of the diverting channel, all reservoirs or basins, the location and names of all other works which will cross or connect with the proposed works, and the boundary of all lands, showing by 40 acre subdivisions the areas proposed to be irrigated, are fully and correctly designated thereon.

L.A. Harris
STATE WATER RIGHT SURVEYOR

Subscribed and sworn to before me this 20th day of Dec. 1930
C.A. Gillman
NOTARY PUBLIC IN AND FOR EUREKA COUNTY, NEVADA.

SCALE: 1 IN. = 600 FT.
0 200 400 600 800 1000 2000 3000 FEET

FILED
Dec. 23, 1930
STATE ENGINEER'S OFFICE

OFFICE STATE ENGINEER
DEC 23 '30
RECEIVED

MAP TO ACCOMPANY
APPLICATION
TO APPROPRIATE WATER
FOR
IRRIGATION
BY
FRED BARTINE
FROM
BARTINE SPRING

9385