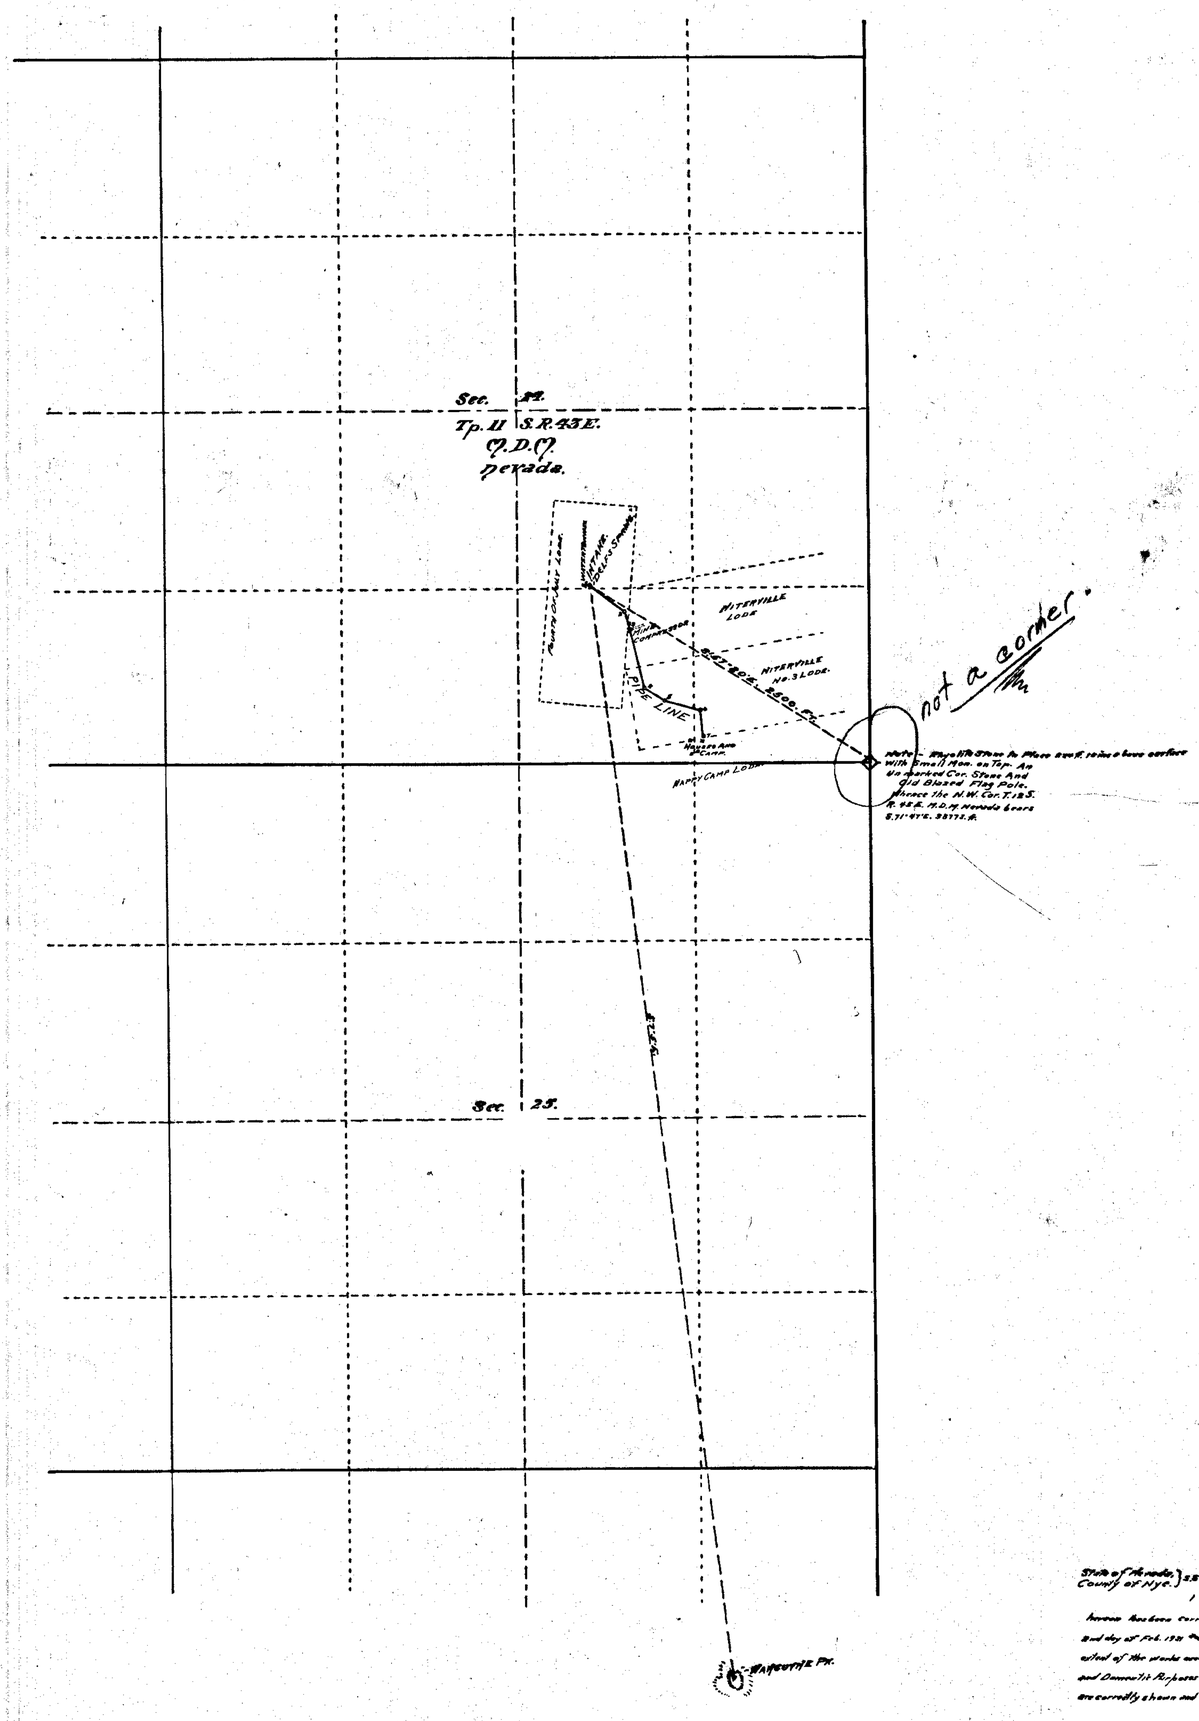

not a corner

Note: Map of the Stone in place 200 ft. to the above corner with Small Mon. on Top. An Unmarked Cor. Stone And Old Blazed Flag Pole. Bears the N.W. Cor. T. 12 S. R. 43 E. M.D.M. Nevada bears S. 71°-47'-E. 38772 ft.

Returned for Correction

From	To	Course and Dist.	Slope Dist.
Brass Pin	Pin	East 10 ft.	
Pin	01	East 25 ft.	
01	02	S. 36°-00'-E. 320.	-15 %
02	03	S. 12°-E. 121.	-20 %
03	04	S. 10°-30'-E. 490.	-16 %
04	05	S. 87°-50'-E. 177.	-10 %
05	06	S. 73°-50'-E. 255.	-10 %
06	07	S. 15°-10'-E. 276.	-19 %
07 to	Corner		
T. 11 S.	Sec. Cor.	S. 62°-20'-E. 2600 ft.	
R. 43 E.	Sec. 34 & 35		
	Mac.	Variation 17° E.	

SCALE 1 In. = 800 Ft.

0 400. 800. 1200. 1600. 2000. 2400. 3000.

9391

OFFICE STATE ENGINEER MAR 18 31 RECEIVED No.

Mar 29, 1931

FILED March 18, 1931 STATE ENGINEER'S OFFICE

State of Nevada, County of Nye. } ss.

I, Charles G. Walker, being first duly sworn, deposes and say that this map with the "Survey Notes" hereon has been correctly drawn to the designated scale from Field Notes of a survey made by me between the 2nd day of Feb. 1931 and the 14th day of March 1931; that it truly and correctly represents the location and the actual of the works used to divert water from Delfs Spring, in Nye County By G. B. Butcher For Mining Milling and Domestic Purposes. That all other works or streams which are crossed by or connected with said works are correctly shown and designated hereon.

Charles G. Walker
State Water Right Surveyor

Subscribed and sworn to before me this 14th day of March, 1931.

Jos. O'Brien.
Notary Public in and for Nye County, Nevada.

My Commission expires Feb. 11. 1935.

MAP
TO ACCOMPANY APPLICATION No. 9391
FOR MINING MILLING AND DOMESTIC PURPOSES BY G. B. BUTCHER.
FROM DELFS SPRING,
NYE COUNTY, NEVADA.

9391