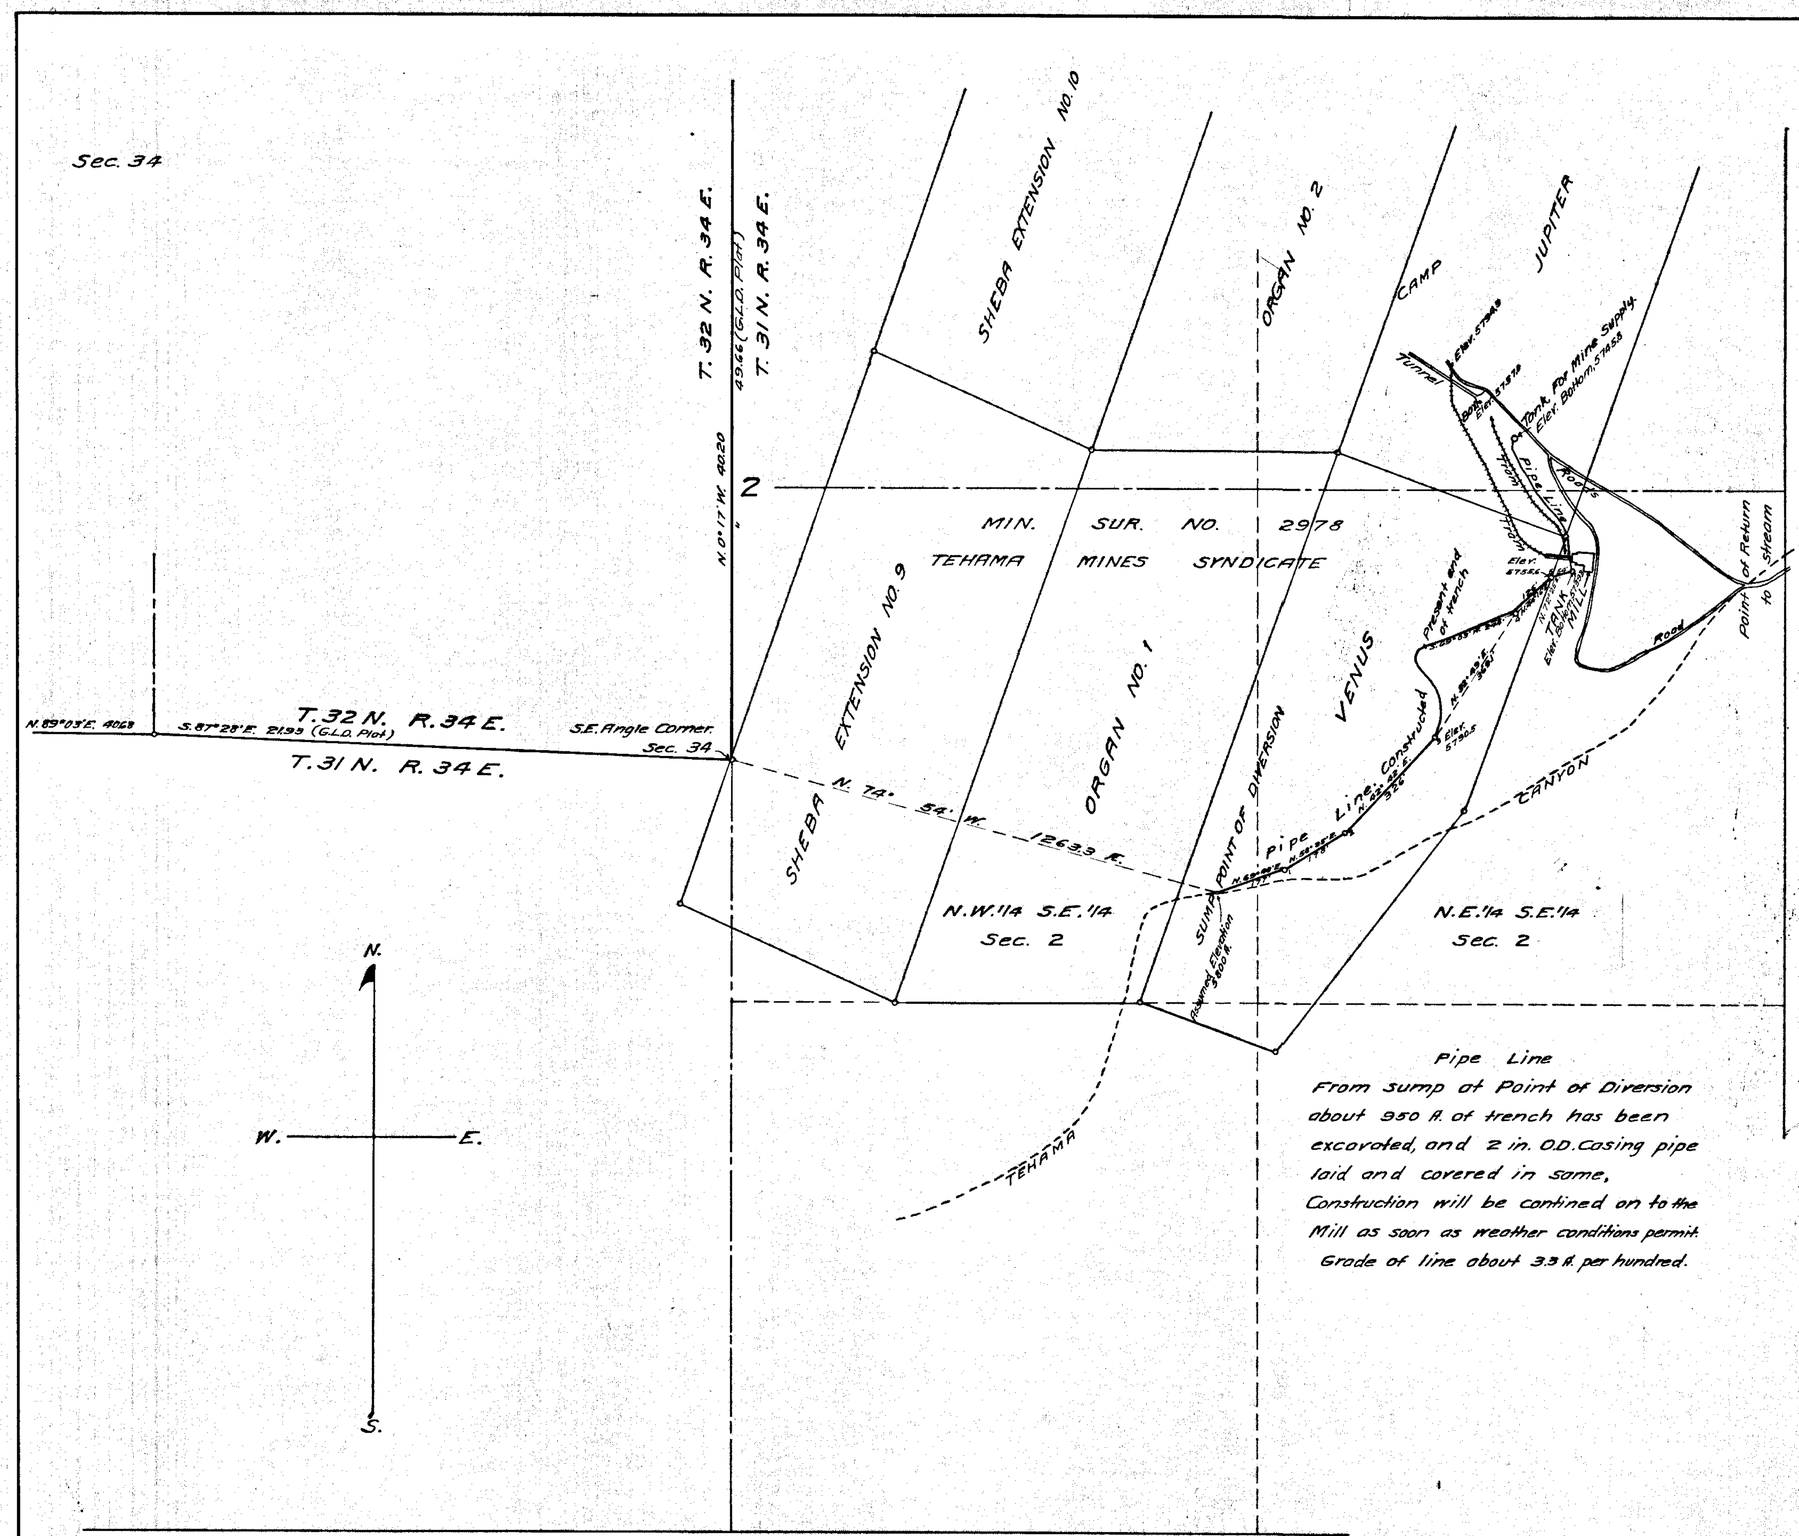

Pipe Line

From sump at Point of Diversion about 950 ft. of trench has been excavated, and 2 in. O.D. casing pipe laid and covered in same. Construction will be contined on to the Mill as soon as weather conditions permit. Grade of line about 3.3 ft. per hundred.

State of Nevada } ss
County of Pershing

I, John A. Runner, being first duly sworn, depose and say that this map, consisting of one sheet, has been correctly drawn to the designated scale from the field notes of surveys made by me on the 5 and 6 days of January, 1931. That it truly and correctly represents the point of diversion and location of the ditch as constructed and proposed for the diversion of water from Tehama Canyon, as named by T.J. Harper, Trustee, in his Application to divert same for mining and milling purposes, That the place and manner of use, and the location of all other works or streams which are crossed by, or connected with the said works, are fully and correctly designated hereon.

John A. Runner
State Water Right Surveyor.

Subscribed and sworn to before me.
this 10 day of January, 1931.

J. Dodd
Notary Public in and for Pershing County, Nevada.

SCALE, 1 IN. = 200 ft.

0 50 100 200 400 600 800 1000 Feet

9396

MAP TO ACCOMPANY
APPLICATION
TO
APPROPRIATE WATER
FOR
MINING AND MILLING
BY
T.J. HARPER, TRUSTEE
TEHAMA MINES SYNDICATE.
FROM
SPRING IN TEHAMA CANYON

FILED
Jan. 21, 1931
STATE ENGINEER'S OFFICE

OFFICE STATE ENGINEER
JAN 21 '31
RECEIVED
ANS.

9396