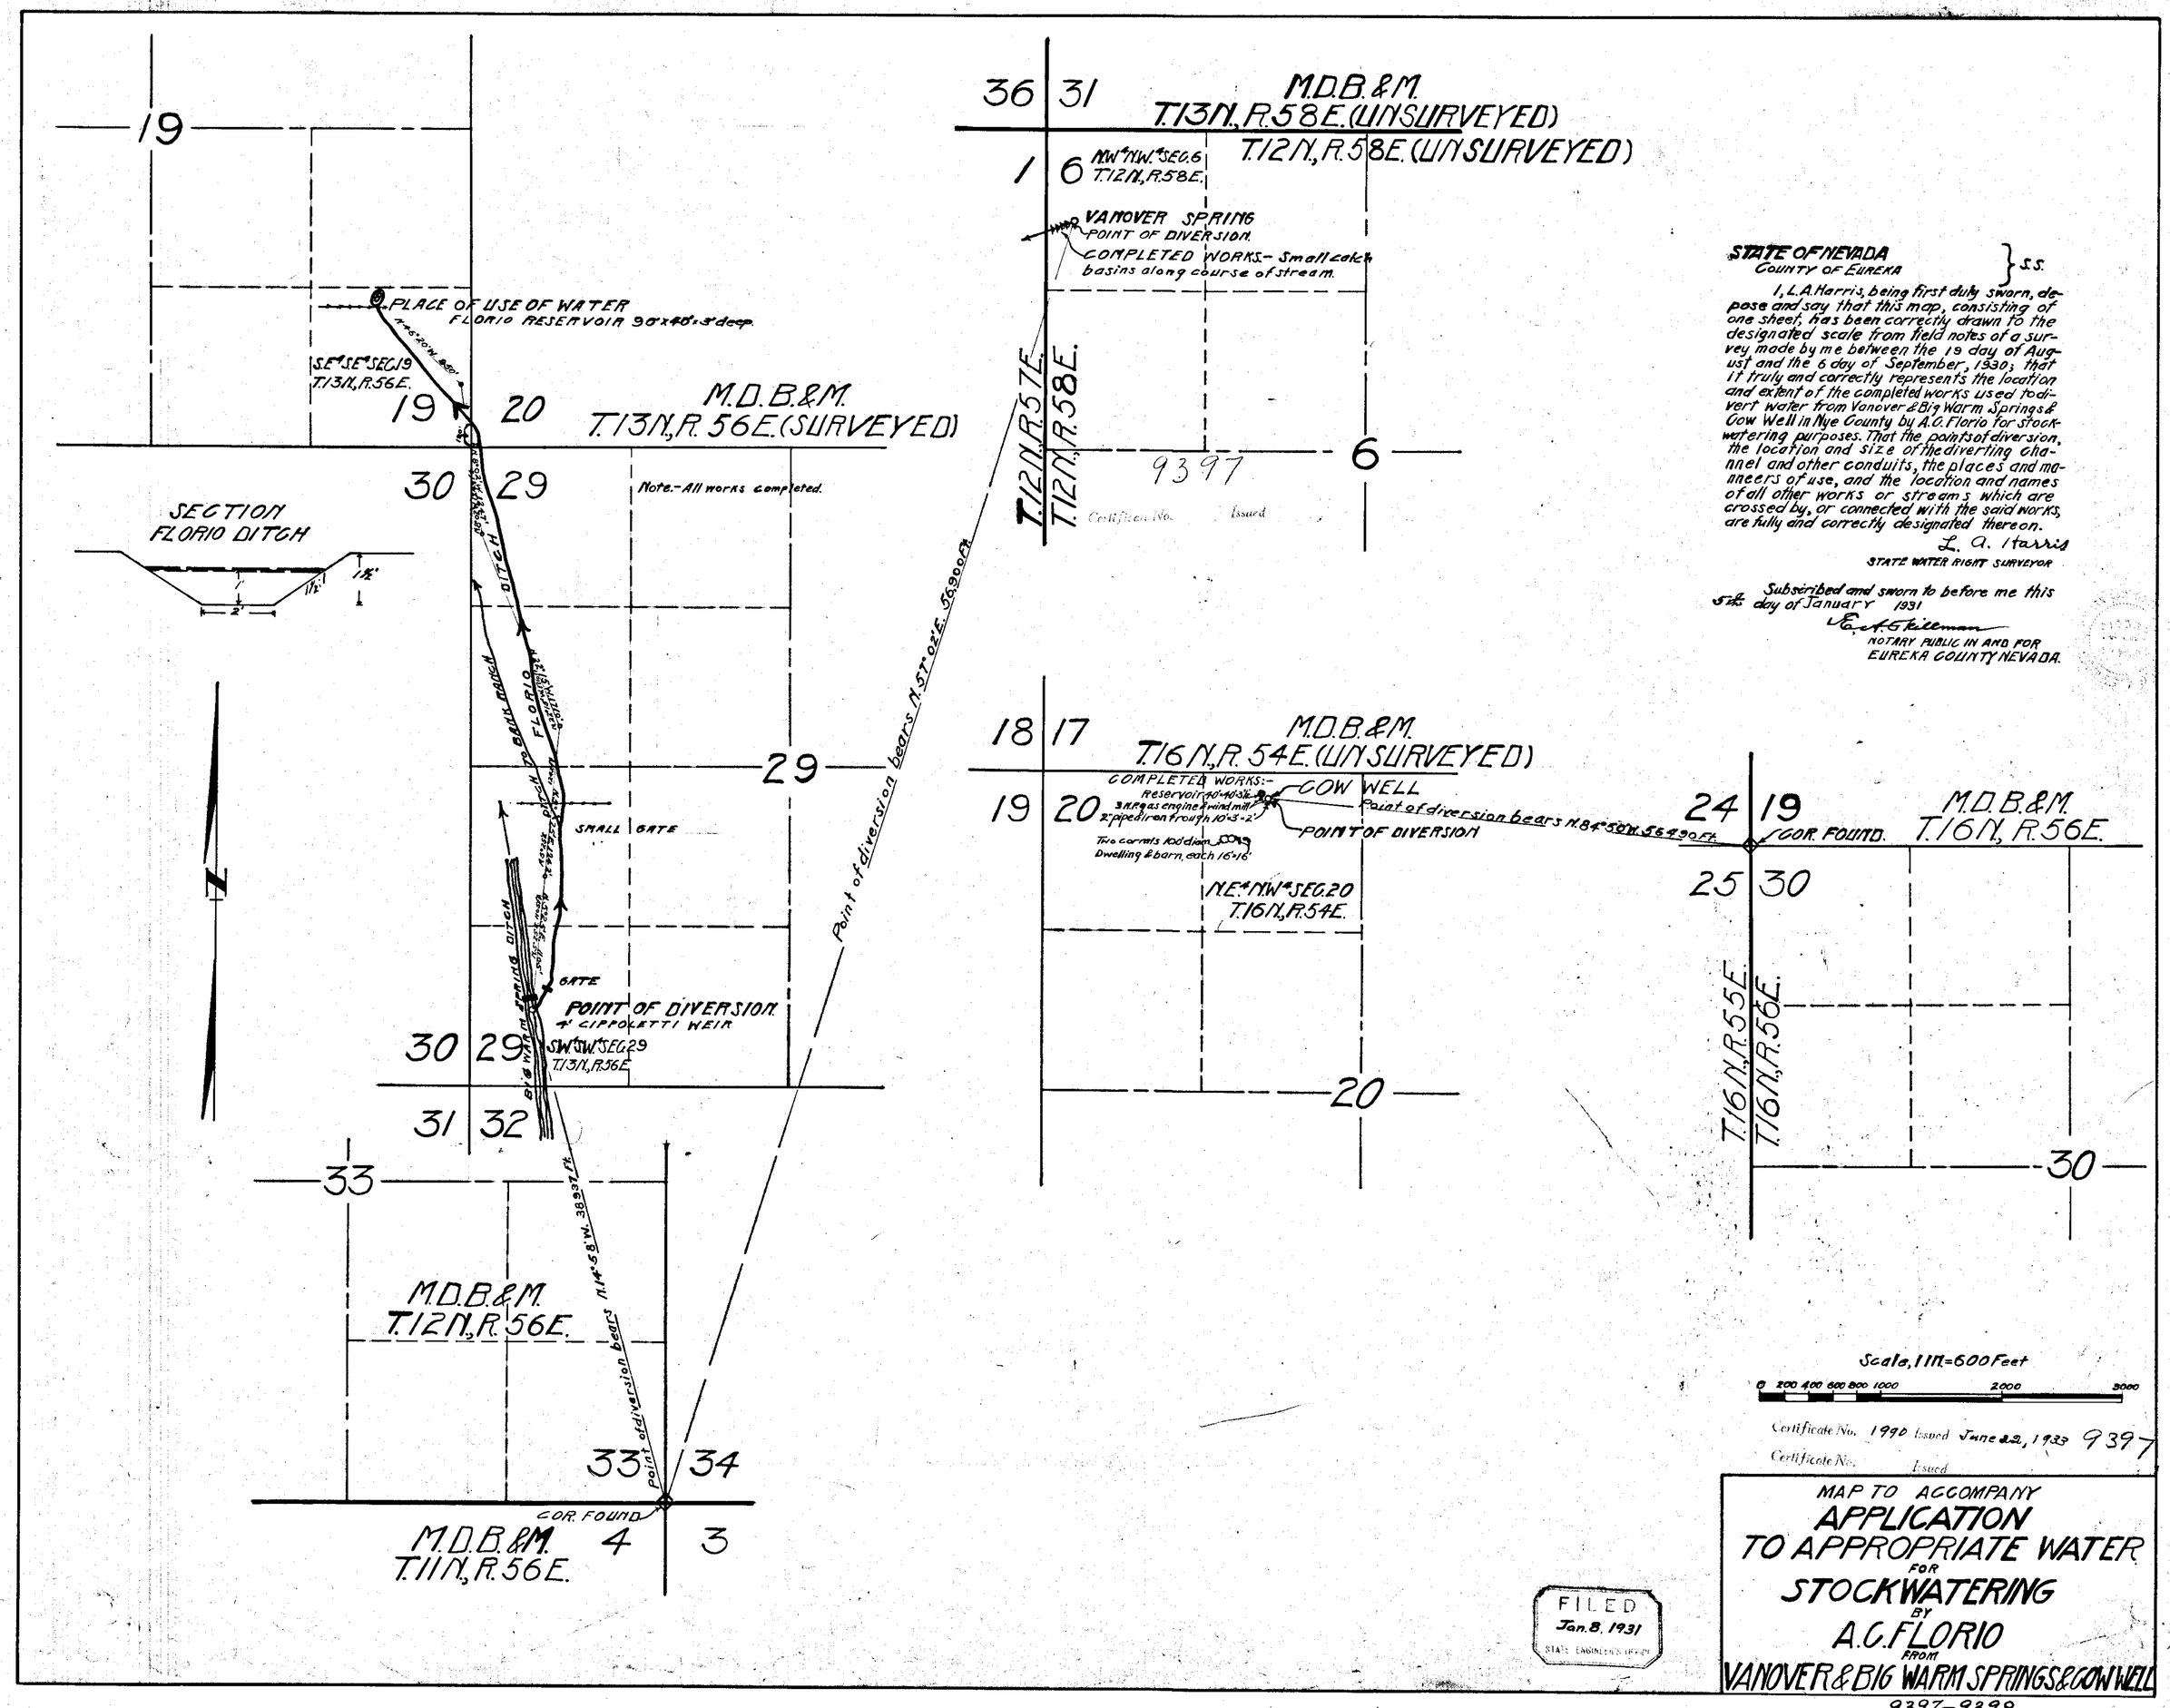


STATE OF NEVADA
COUNTY OF EUREKA } S.S.

I, L.A. Harris, being first duly sworn, depose and say that this map, consisting of one sheet, has been correctly drawn to the designated scale from field notes of a survey made by me between the 19 day of August and the 6 day of September, 1930; that it truly and correctly represents the location and extent of the completed works used to divert water from Vanover & Big Warm Springs & Cow Well in Nye County by A.C. Florio for stockwatering purposes. That the points of diversion, the location and size of the diverting channel and other conduits, the places and manneers of use, and the location and names of all other works or streams which are crossed by, or connected with the said works, are fully and correctly designated thereon.

L. A. Harris
STATE WATER RIGHT SURVEYOR

Subscribed and sworn to before me this 5th day of January 1931

E. A. G. Kileman
NOTARY PUBLIC IN AND FOR EUREKA COUNTY NEVADA.