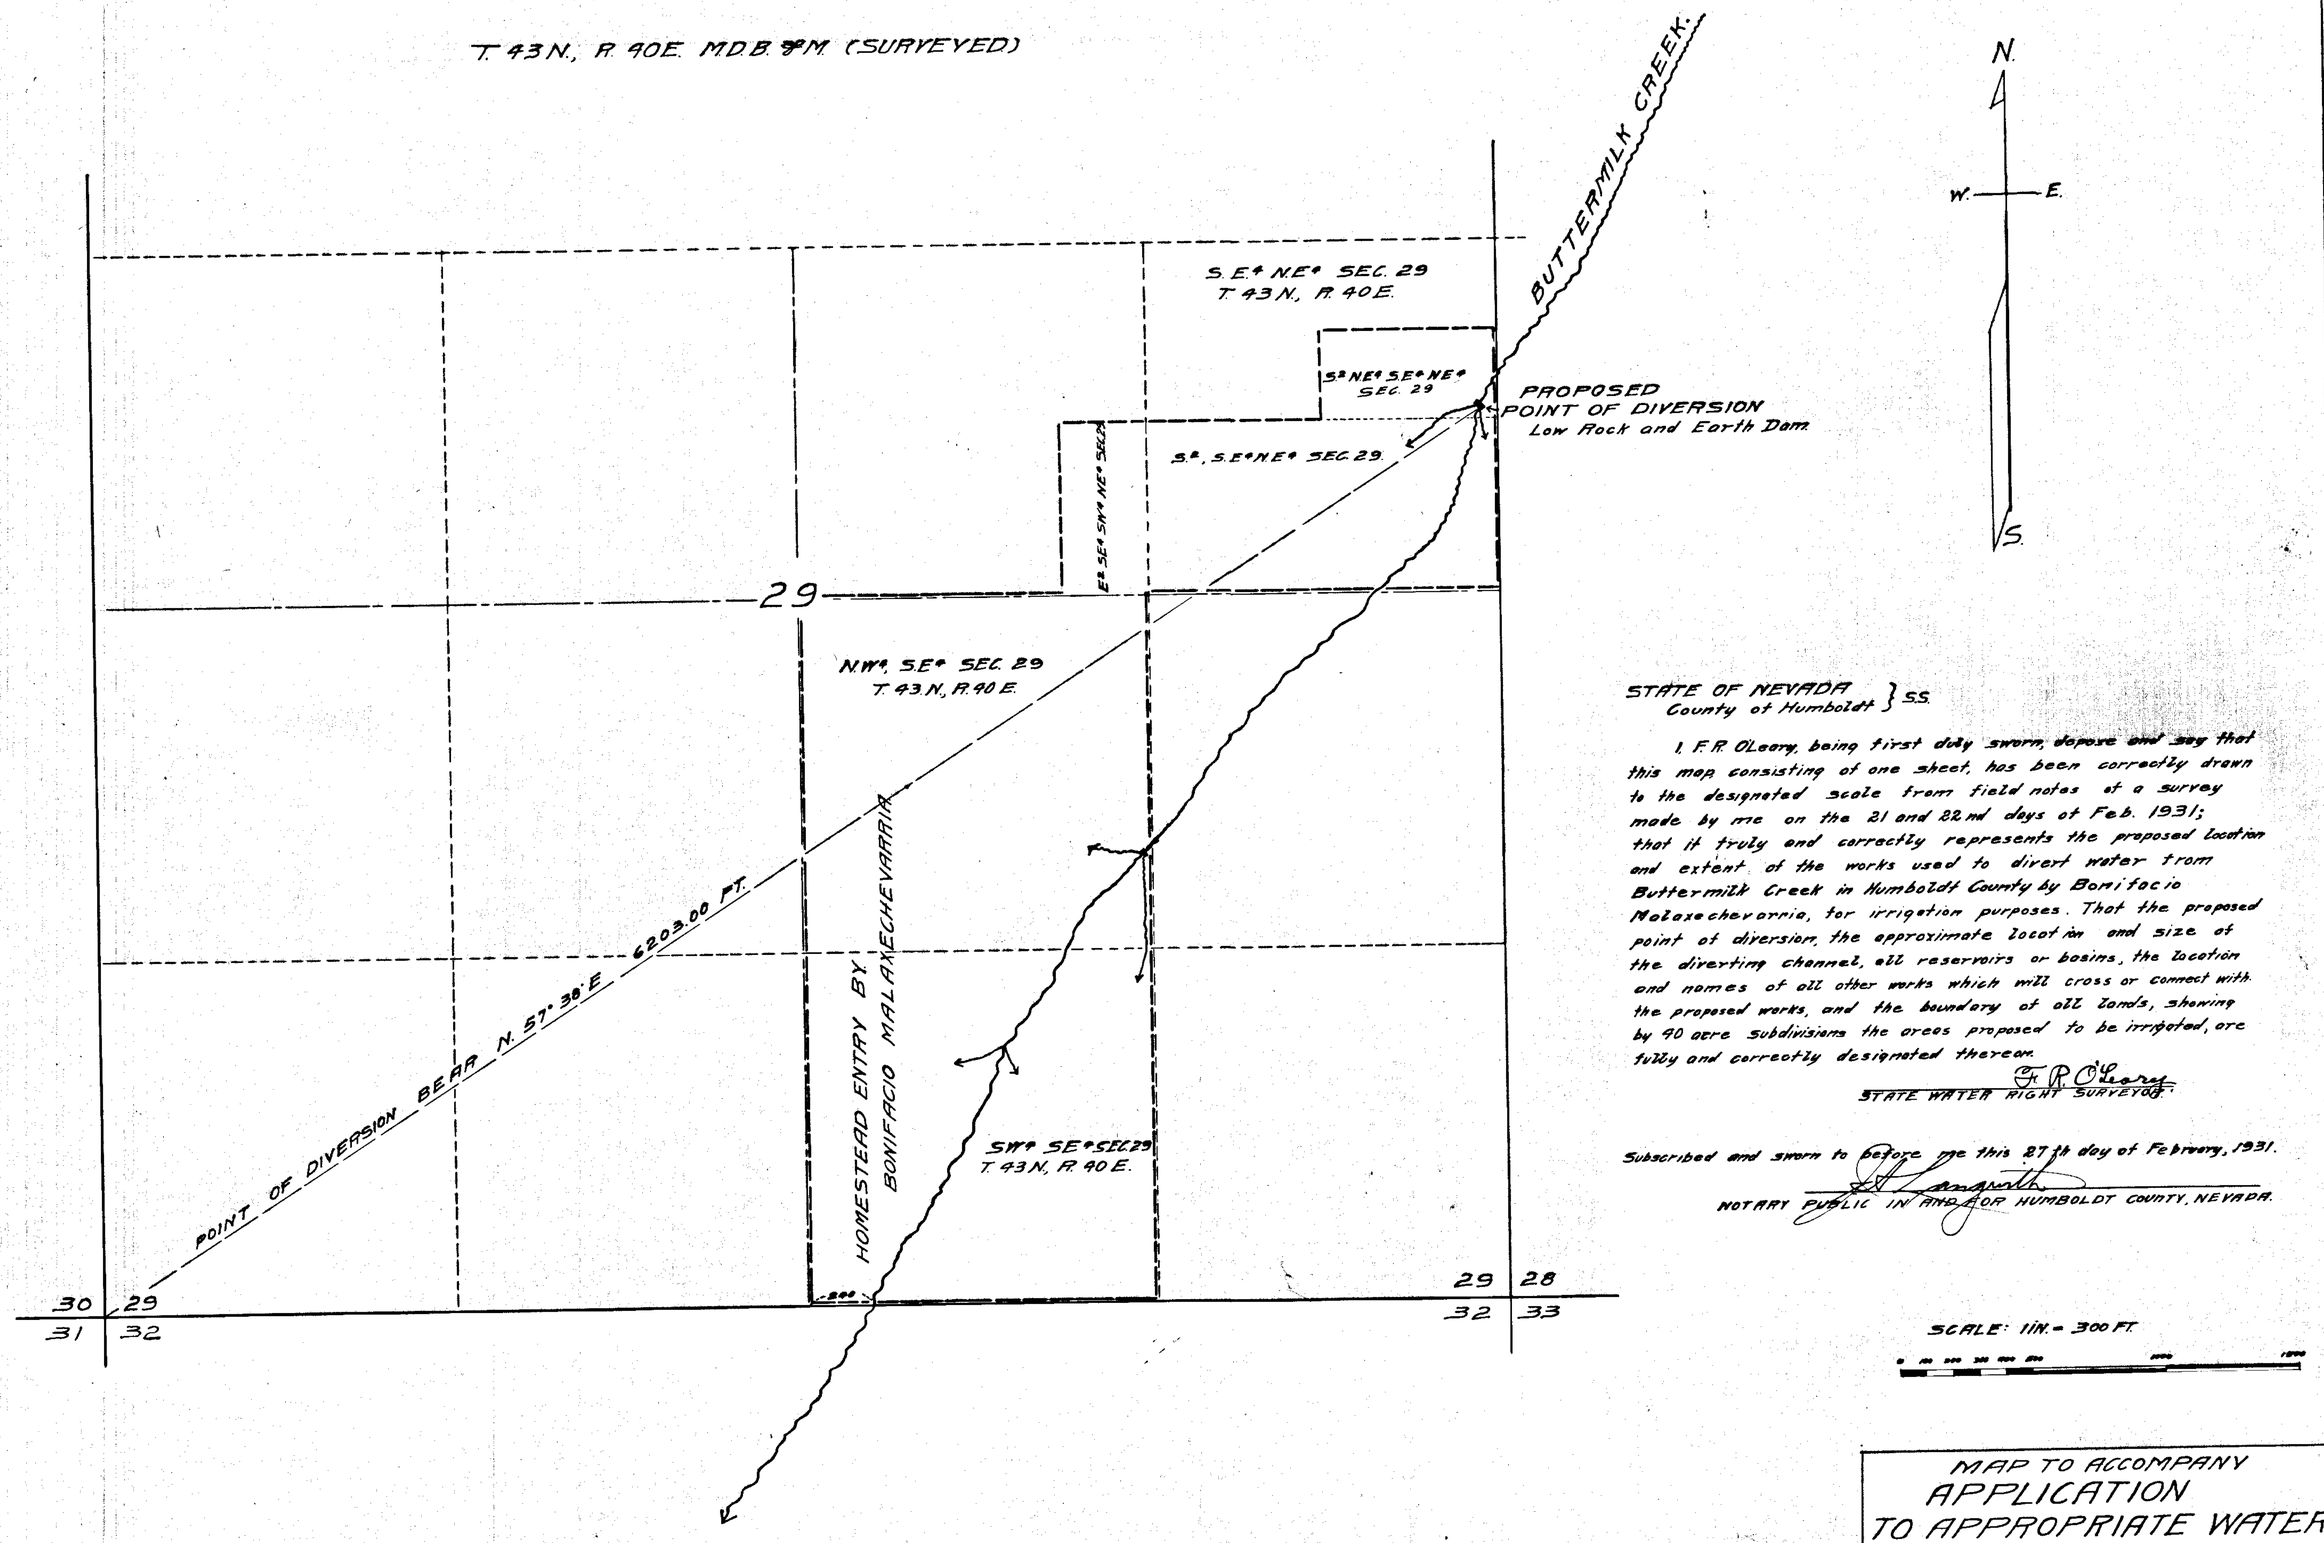

STATE OF NEVADA
County of Humboldt } S.S.

I, F. R. O'Leary, being first duly sworn, depose and say that this map consisting of one sheet, has been correctly drawn to the designated scale from field notes of a survey made by me on the 21 and 22nd days of Feb. 1931; that it truly and correctly represents the proposed location and extent of the works used to divert water from Buttermilk Creek in Humboldt County by Bonifacio Malaxechevarria, for irrigation purposes. That the proposed point of diversion, the approximate location and size of the diverting channel, all reservoirs or basins, the location and names of all other works which will cross or connect with the proposed works, and the boundary of all lands, showing by 40 acre subdivisions the areas proposed to be irrigated, are fully and correctly designated thereon.

F. R. O'Leary
STATE WATER RIGHT SURVEYOR.

Subscribed and sworn to before me this 27th day of February, 1931.

J. J. Langworth
NOTARY PUBLIC IN AND FOR HUMBOLDT COUNTY, NEVADA.

FILED
Feb. 28, 1931

OFFICE
STATE ENGINEER
FEB 28 '31
RECEIVED
AND

MAP TO ACCOMPANY
APPLICATION
TO APPROPRIATE WATER
FOR
IRRIGATION
BY
BONIFACIO MALAXECHEVARRIA.
FROM
BUTTERMILK CREEK.

9414