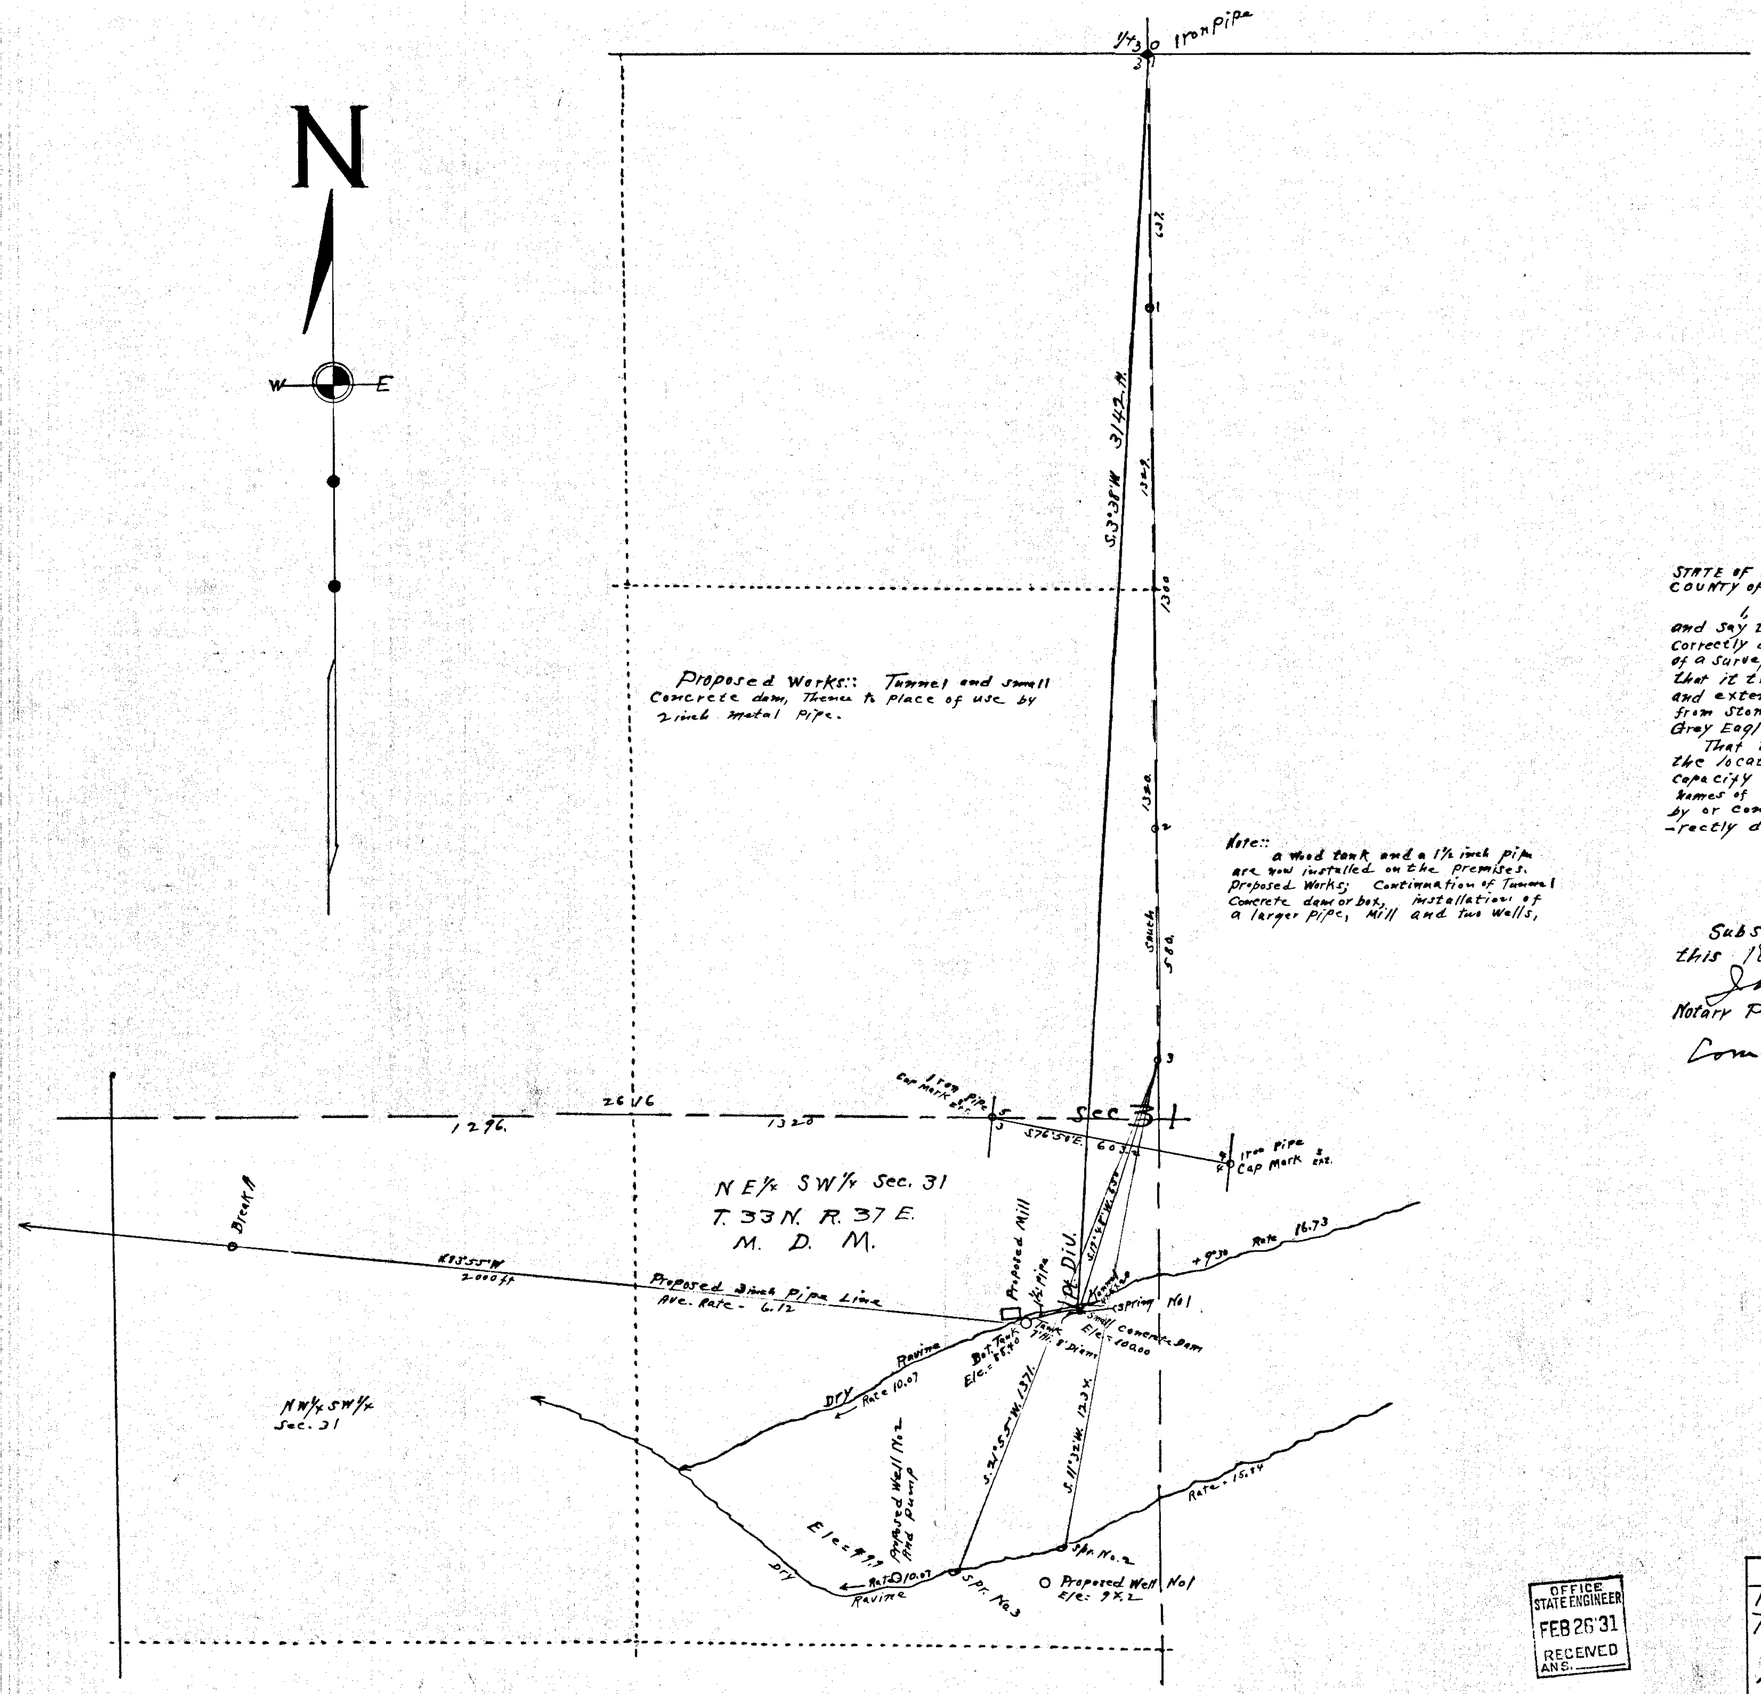

STATE OF NEVADA S.S.
COUNTY OF PERSHING

I, O. P. Adams, being first duly sworn depose and say this map consisting of one sheet has been correctly drawn to the designated scale from field notes of a survey made by me on the 13, day of January, 1931; that it truly and correctly represents the location and extent of the proposed works used to divert water from Stonehouse Springs, in Pershing County, by the Grey Eagle Mining Co. for Mining and Milling Purposes.

That the proposed point of diversion and return, the location of the Mill the approximate size and capacity of the diverting Conduit, and the location and names of all other works or streams which are crossed by or connected with said works, are fully and correctly designated hereon.

O. P. Adams
State Water Right Surveyor.

Subscribed and Sworn to before me this 18 day of February 1931.

John T. Beall
Notary Public in and for Pershing County, Nev.

Com. Expires Feby 7 1932

9417

Scale:: 200 ft. To One Inch.

0 1 2 4 6 8 10 00 ft.

OFFICE STATE ENGINEER
FEB 26 '31
RECEIVED
ANS.

FILED
2-26-31
STATE ENGINEER'S OFFICE

MAP
TO ACCOMPANY APPLICATION
TO APPROPRIATE WATER
FOR
MINING AND MILLING
BY
GREY EAGLE MINING CO.
FROM
STONEHOUSE SPRINGS

9417

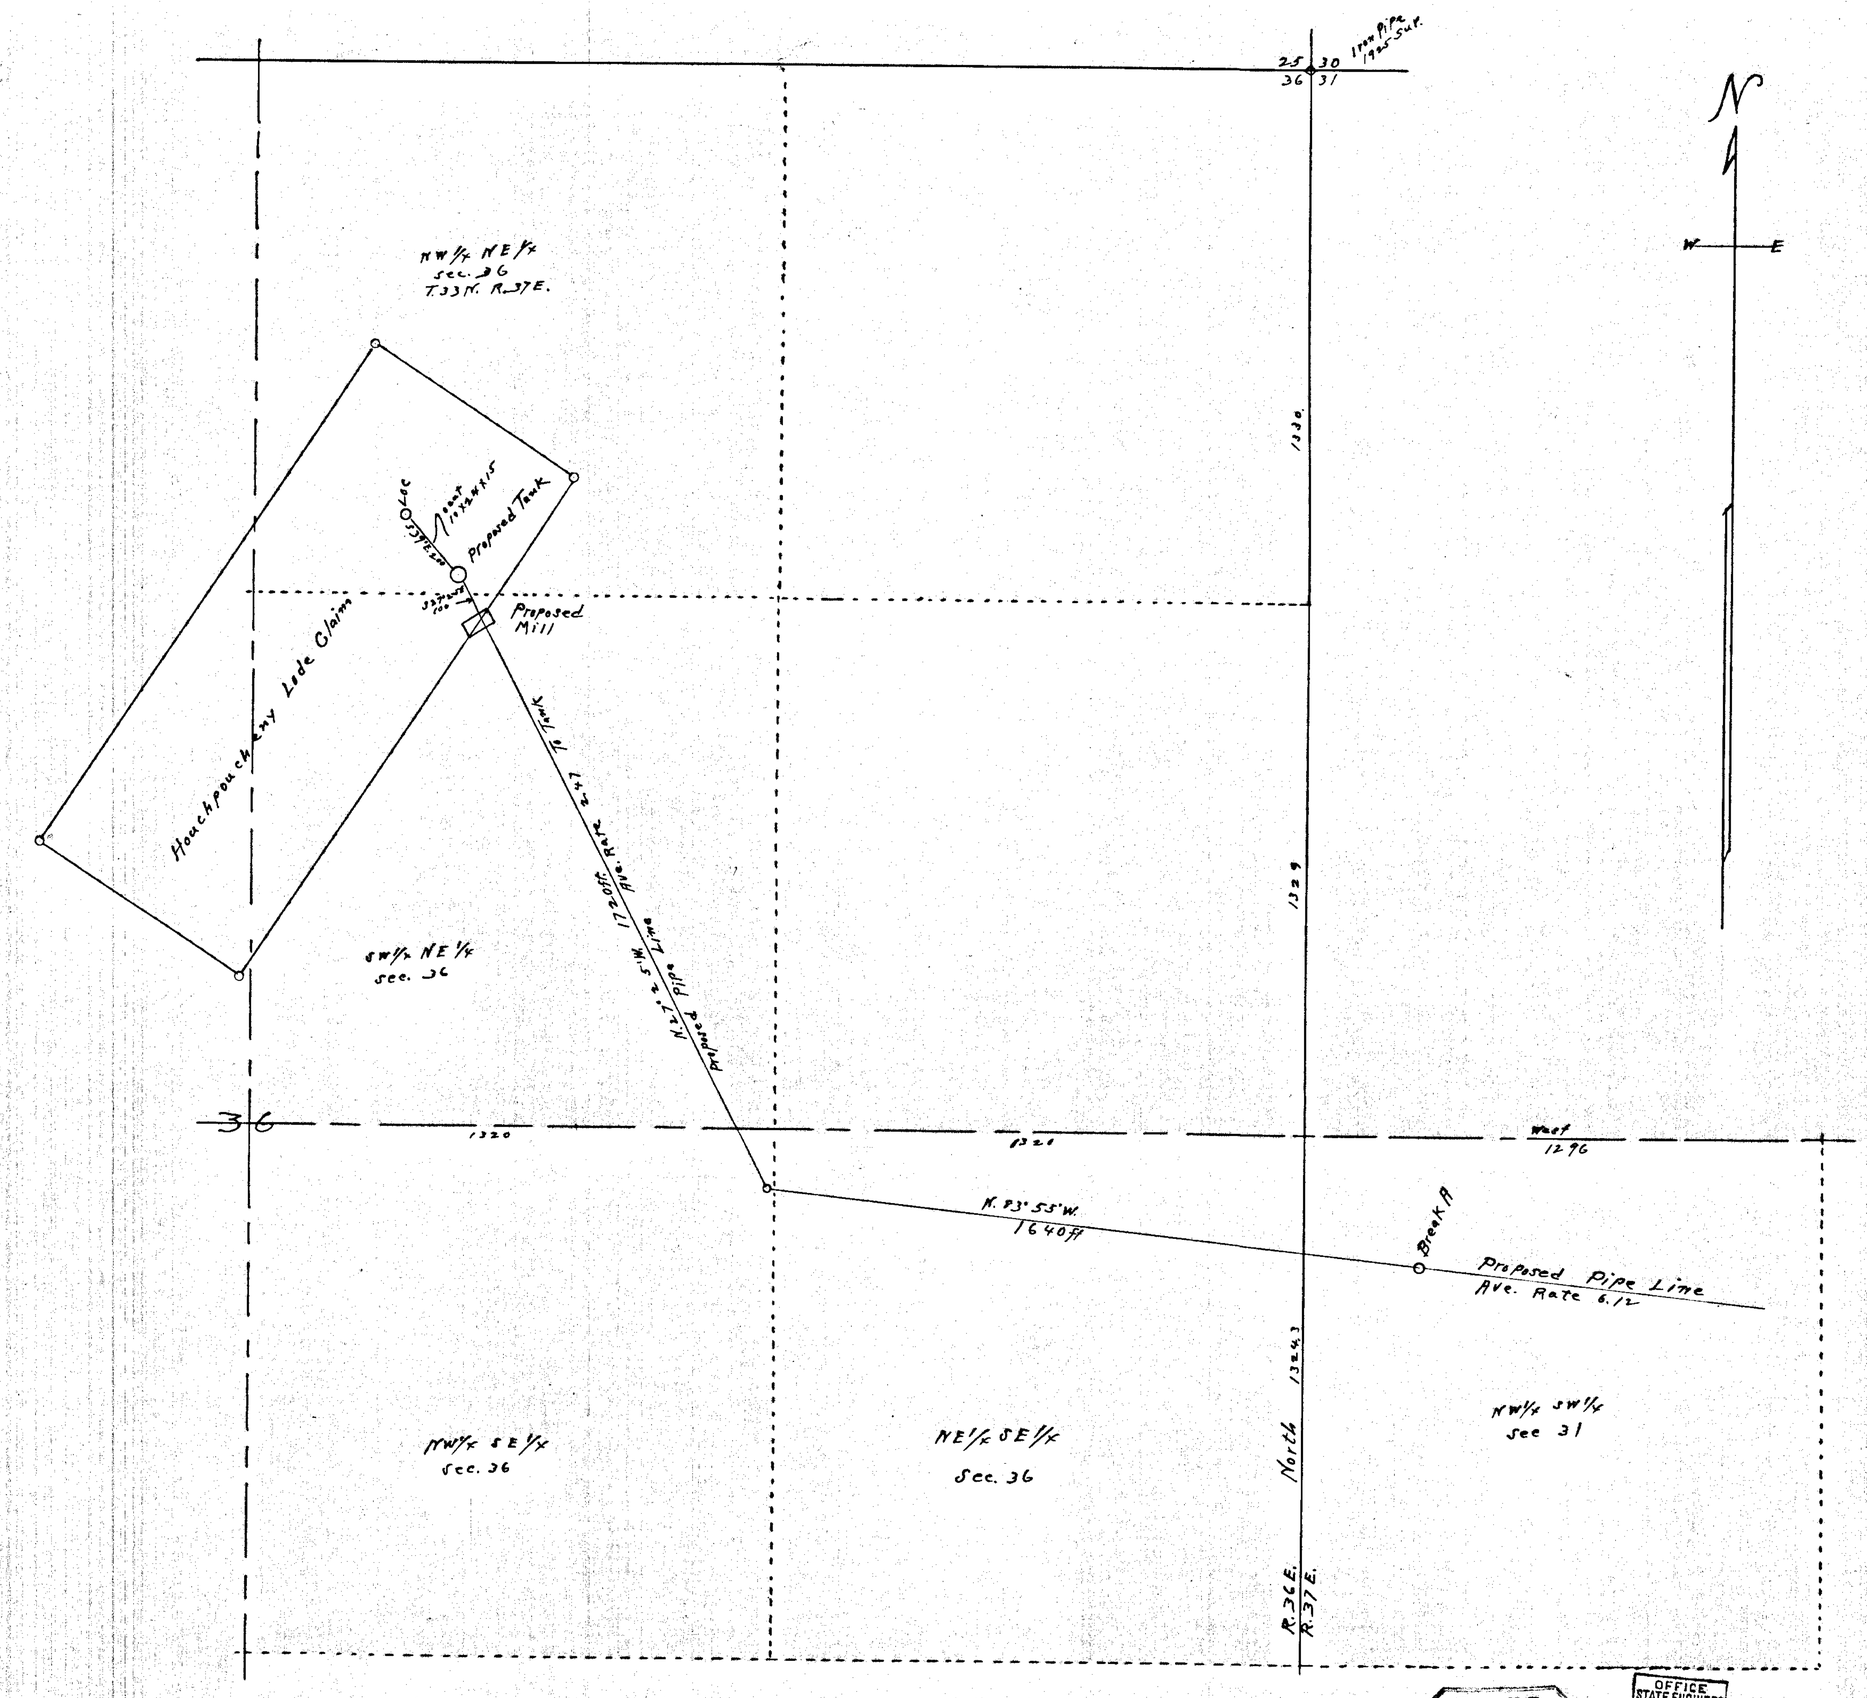

FILED
2-26-31
STATE ENGINEER

OFFICE
STATE ENGINEER
FEB 26 '31
RECEIVED
ANS.

SHEET 2
STONEHOUSE SPRINGS

9417