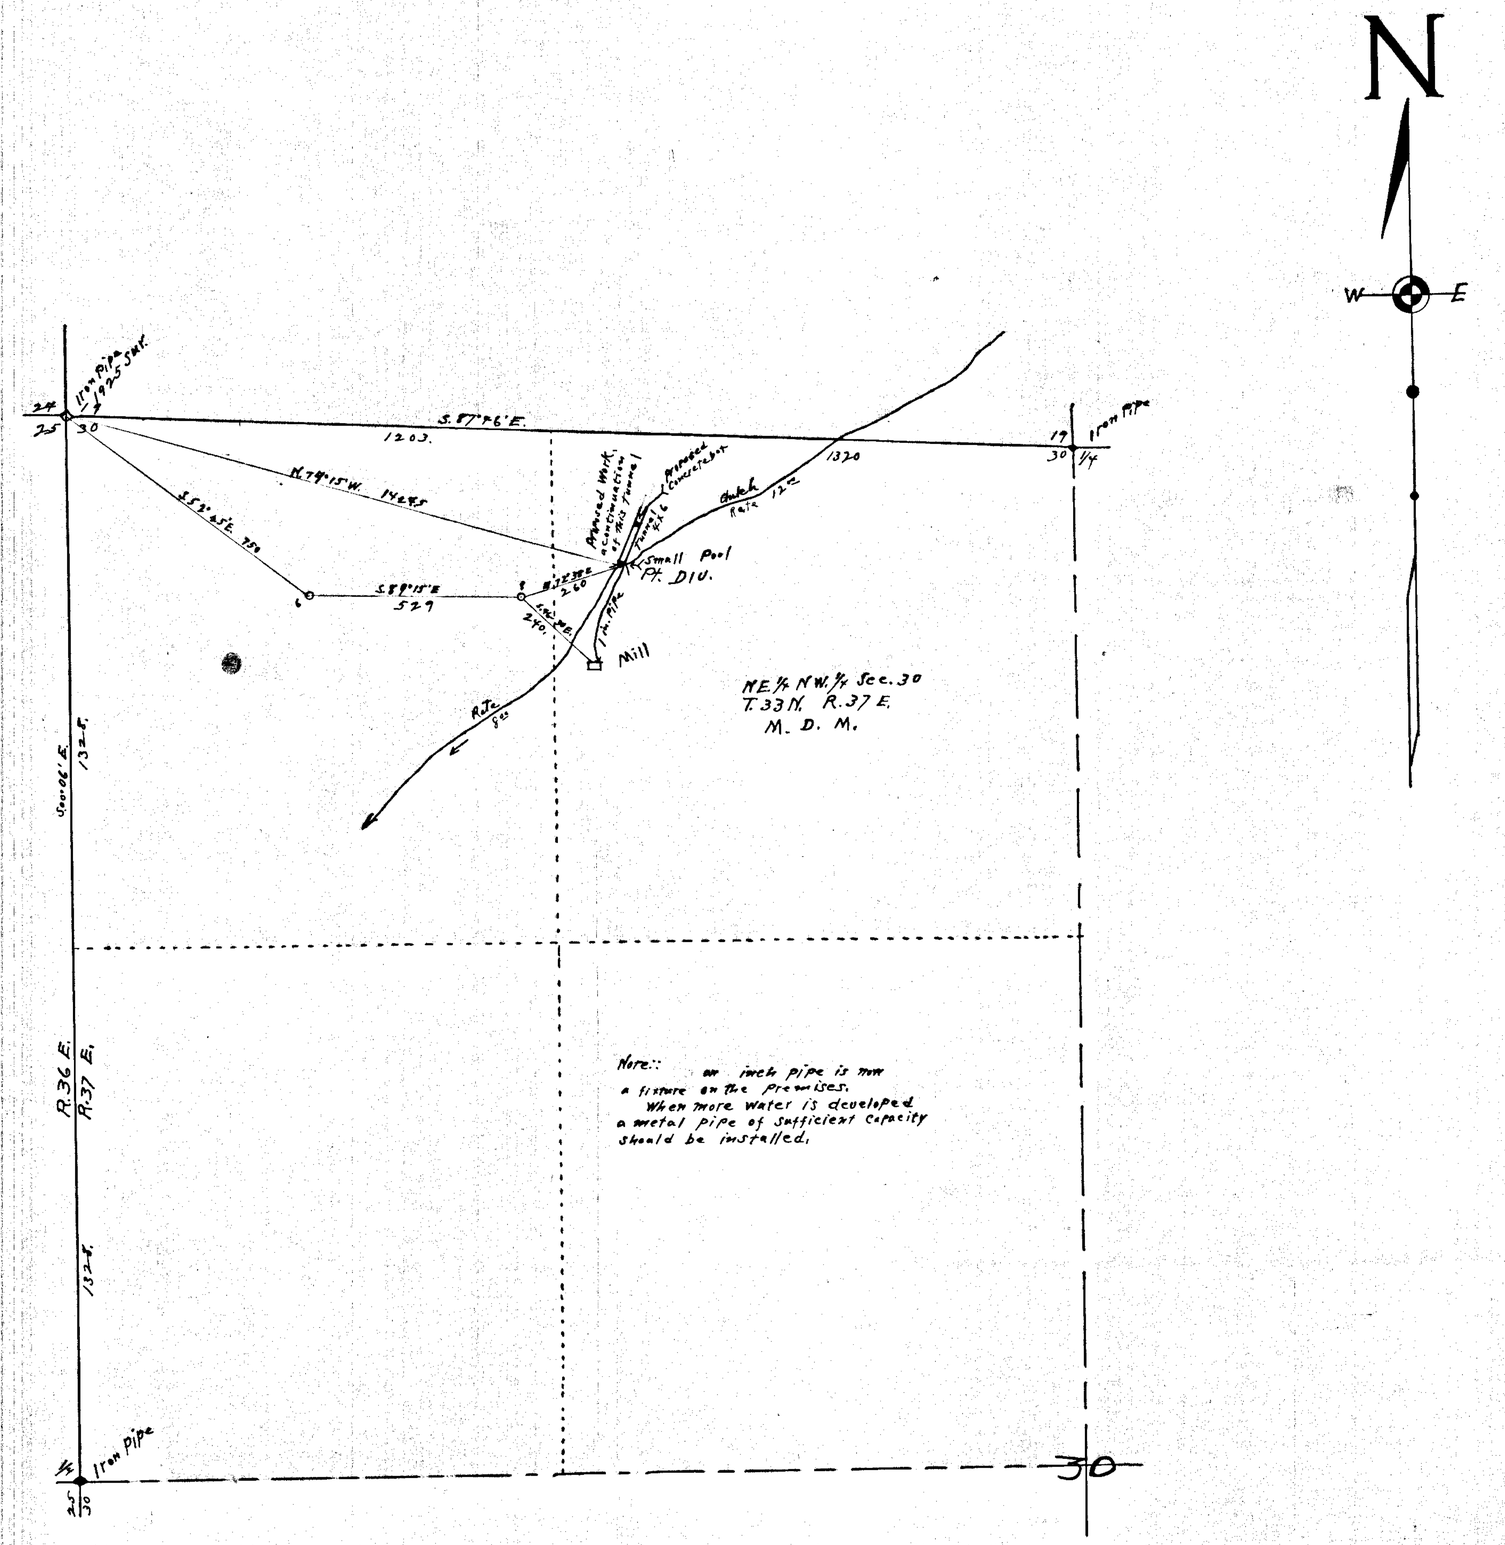

Note:: an inch pipe is now a fixture on the premises.
When more water is developed a metal pipe of sufficient capacity should be installed.

STATE OF NEVADA
COUNTY OF PERSHING S.S.

I, O. P. Adams, being first duly sworn, depose and say that this map consisting of one sheet has been correctly drawn to the designated scale from notes of a survey made by me on the 13, day of January 1931; that it truly and correctly represents the location and extent of the proposed works used to divert water from OPHER SPRING, in Pershing County, by the Grey Eagle Mining Co. for mining and milling purposes.

That the proposed point of diversion and return, the location of the Mill the approximate size and capacity of the diverting conduit, and the location and names of all other works or streams which are crossed by or connected with said works, are fully and correctly designated hereon.

O. P. Adams
State Water Right Surveyor

Subscribed and sworn to before me this 18th day of February 1931.
John T. Beale
Notary Public in and for Pershing County, Nev.
Comm. Expires Feby 7th 1932

Scale:: 200 ft. To One Inch.

00 1 2 4 6 8 1000 ft.

FILED
2-26-31
STATE ENGINEER'S OFFICE

OFFICE
STATE ENGINEER
FEB 26 '31
RECEIVED
ANS.

MAP
TO ACCOMPANY APPLICATION
TO APPROPRIATE WATER
FOR
MINING AND MILLING
BY
GREY EAGLE MINING CO.
FROM
OPHER SPRING

9419