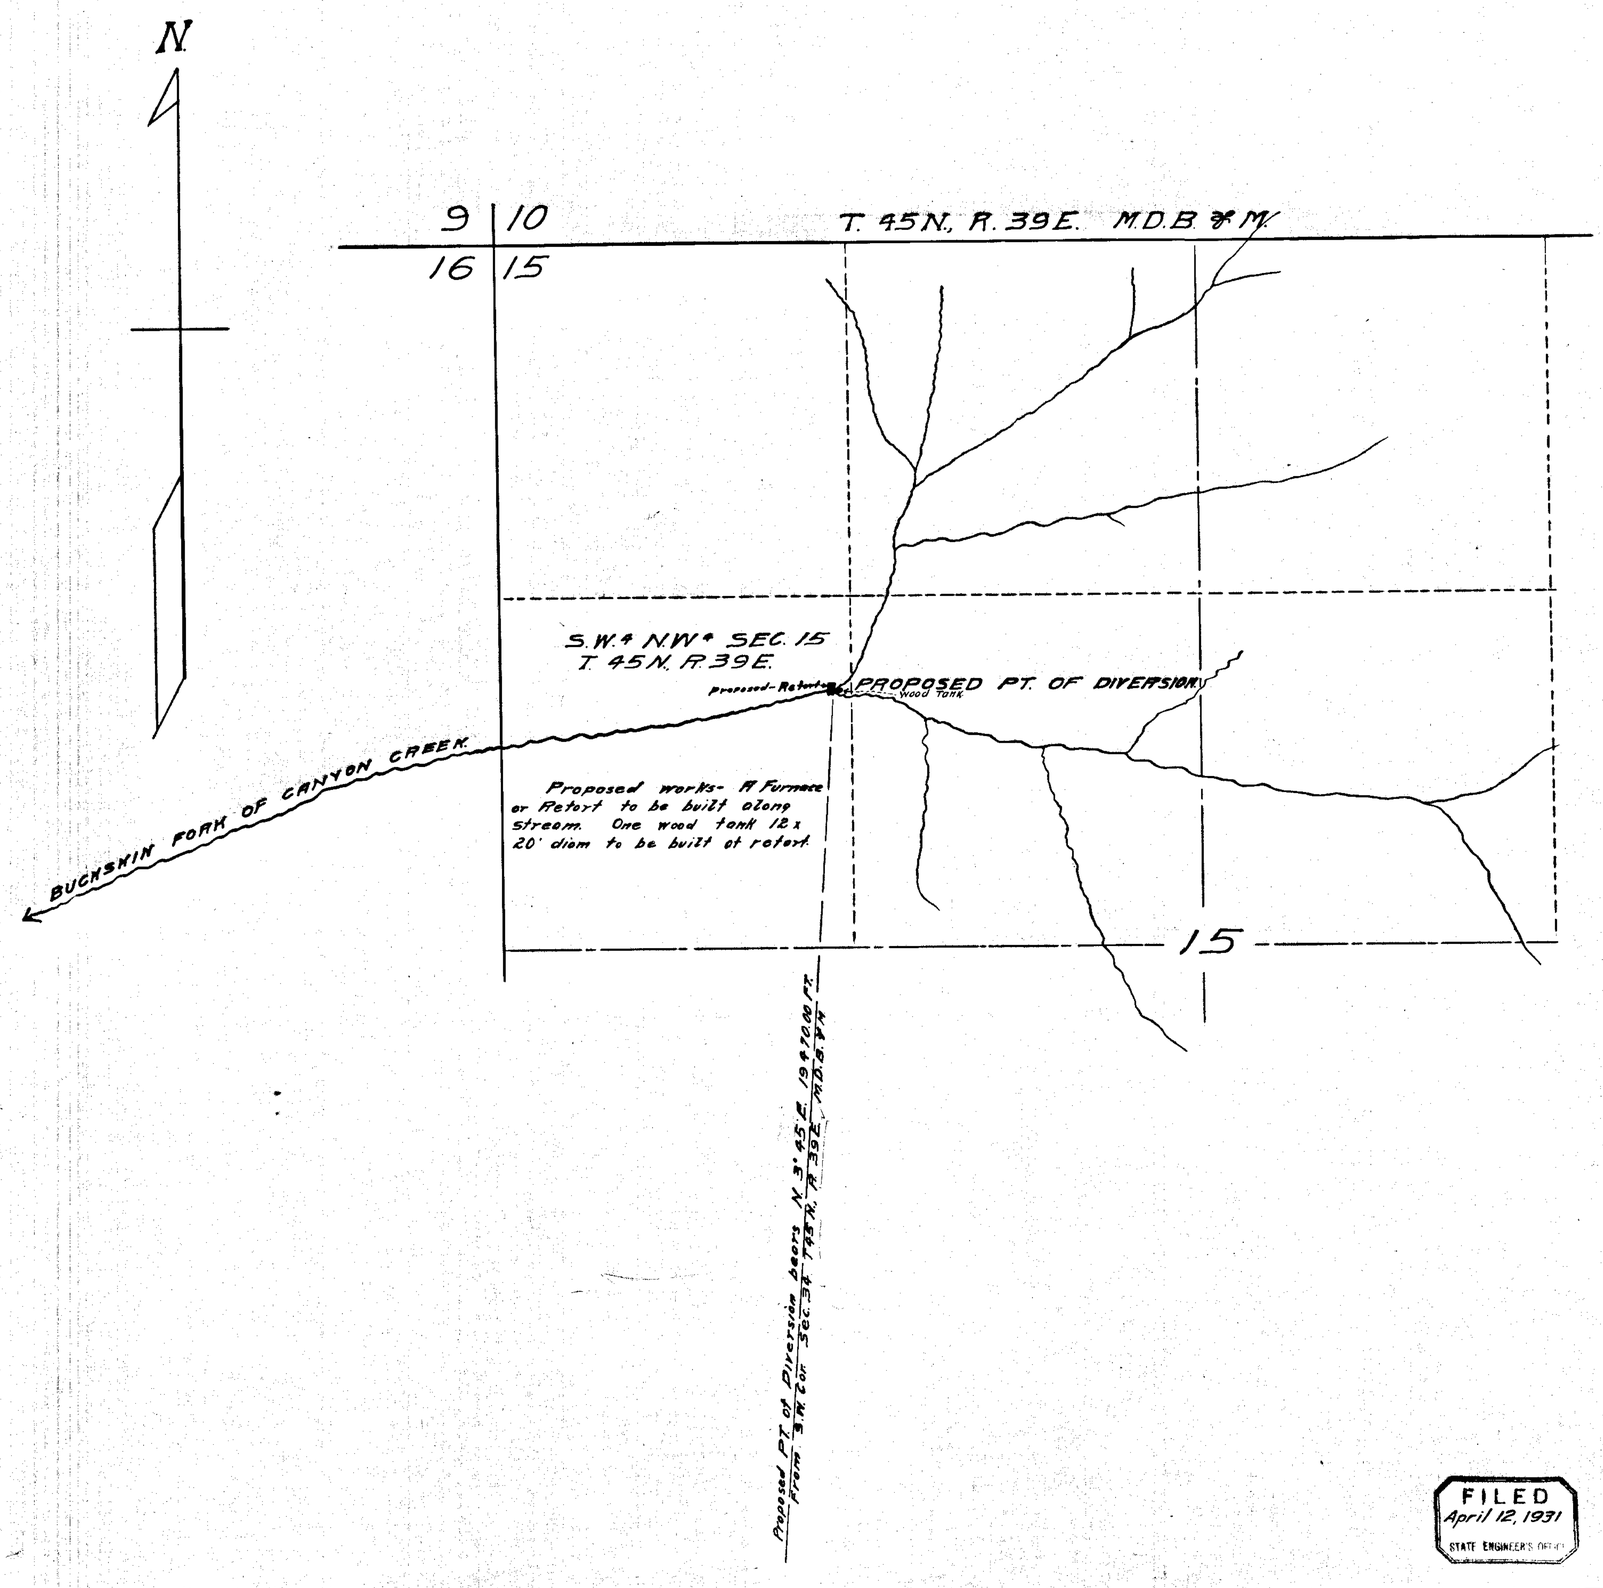

STATE OF NEVADA
County of Humboldt } S.S.

I. F. R. O'Leary, being first duly sworn, depose and say that this map, consisting of one sheet, has been correctly drawn to the designated scale from field notes of a survey made by me on the 8th and 9th days of April, 1931, that it truly and correctly represents the location and extent of the proposed works used to divert water from Buckskin Fork of Canyon Creek, in Humboldt County, by Bradley Mining Company, for Mining and domestic purposes. That the proposed point of diversion and return, the location of the Retort, the approximate size and capacity of the diversion channel, and the location and names of all other works or streams which are crossed by or connected with said works, are fully and correctly designated thereon.

F. R. O'Leary
STATE WATER RIGHT SURVEYOR.

Subscribed and sworn to before me this 11th day of April 1931.

Mernyn K. Brown
NOTARY PUBLIC IN AND FOR HUMBOLDT CO. NEVADA.

SCALE: 1 IN=300FT

FILED
April 12, 1931
STATE ENGINEER'S OFFICE

OFFICE STATE ENGINEER
APR 13 31
RECEIVED

MAP TO ACCOMPANY
APPLICATION
TO APPROPRIATE WATER
FOR
MINING & DOMESTIC PURPOSES.
BY
BRADLEY MINING CO.
FROM
BUCKSKIN FORK OF CANYON CREEK.

9429