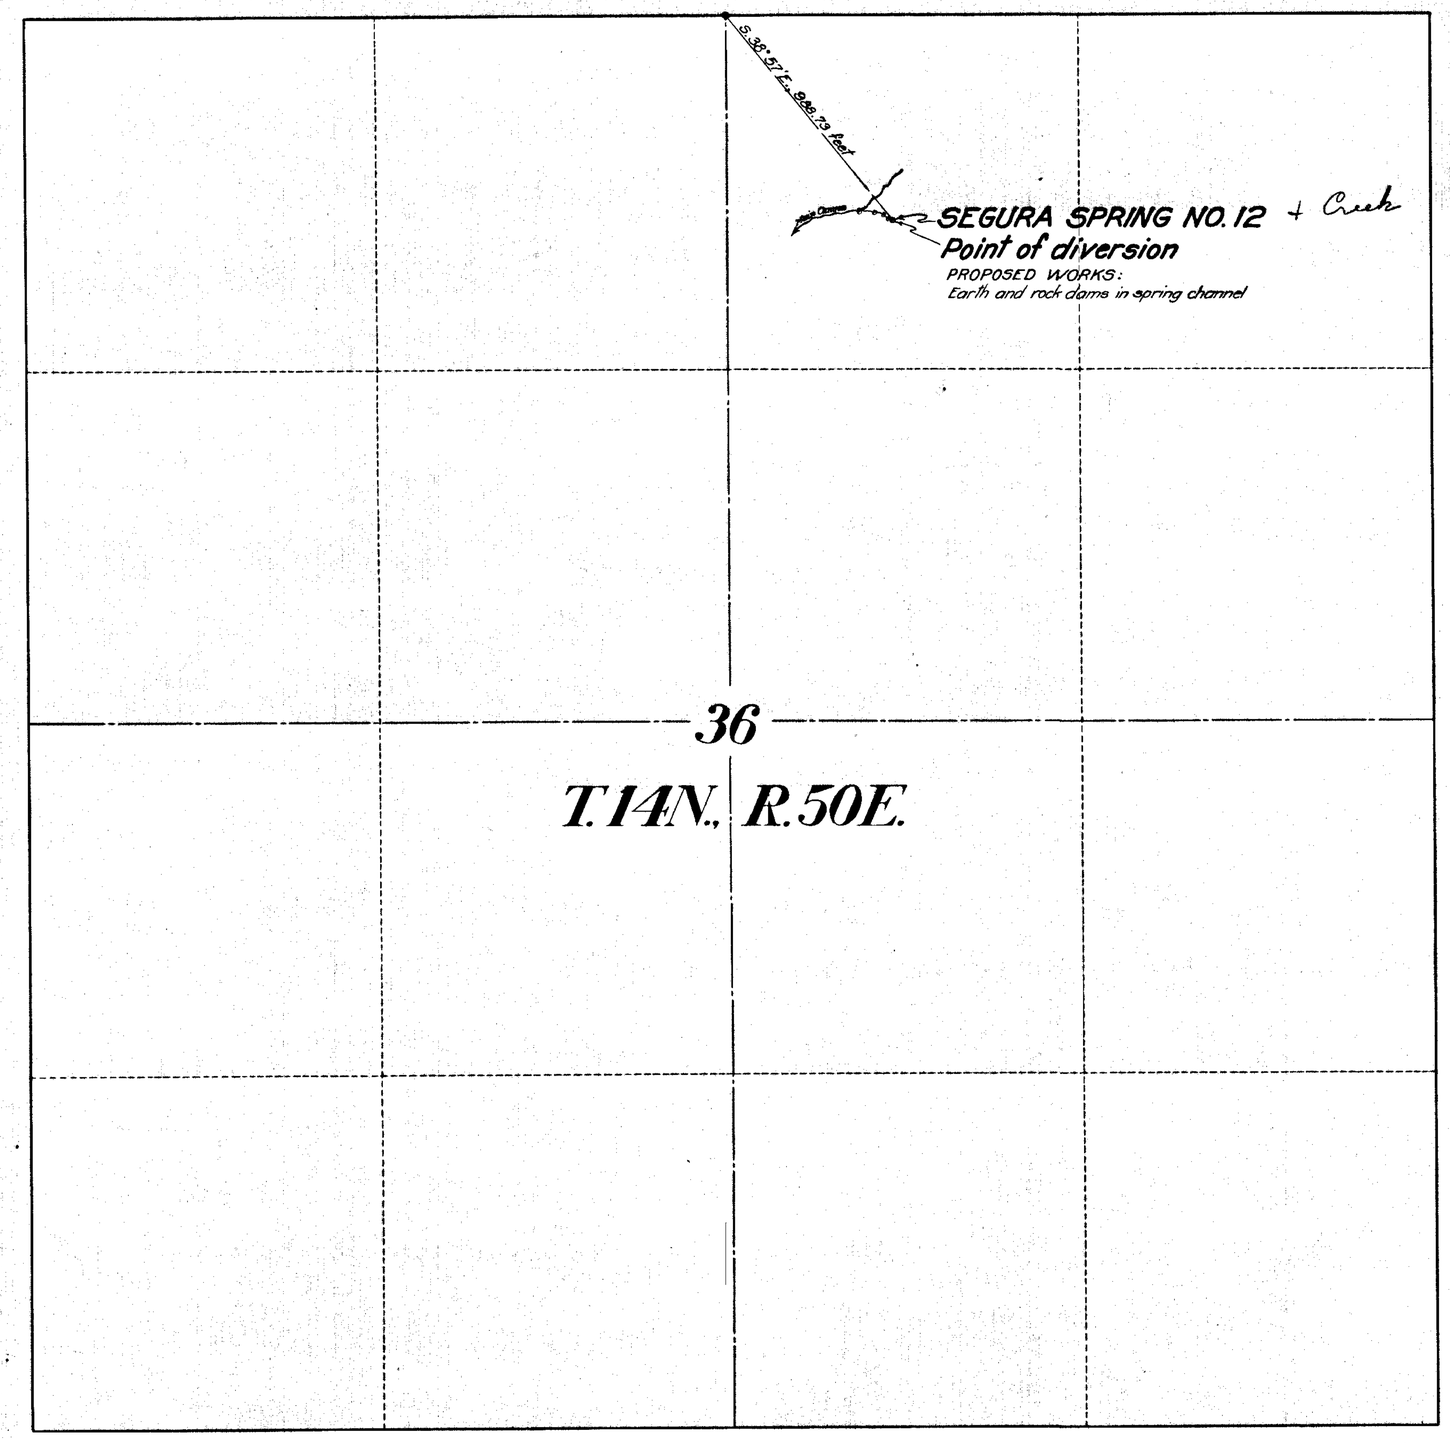

STATE OF NEVADA }
COUNTY OF ORMSBY } ss.

I, Harvey M. Payne, being first duly sworn, depose and say that this map has been correctly drawn to the designated scale from the field notes of a survey made by me on October 1st, 1931; that it truly and correctly represents the location and extent of the works proposed to be constructed to divert and conserve water from Segura Spring No. 12, Nye County, Nevada, by Fernando Segura under Application No. 9433 for stock-watering purposes; and that the point of diversion and proposed works are correctly shown hereon.

Harvey M. Payne
WATER RIGHT ENGINEER

Subscribed and sworn to before me this 30th day of October, 1931.

[signature]
Notary Public in and for
Ormsby County, Nevada.

My commission expires June 3, 1935

N

SCALE:- 1 inch - 300 feet

MAP
TO ACCOMPANY
APPLICATION NO. 9433
FOR
STOCKWATERING
FROM
SEGURA SPRING NO. 12
BY
FERNANDO SEGURA

SURVEYED AND MAPPED BY HARVEY M. PAYNE, WATER RIGHT ENGINEER

FILED
November 2, 1931
STATE ENGINEER'S OFFICE

OFFICE
STATE ENGINEER
NOV 2 31
RECEIVED

9433