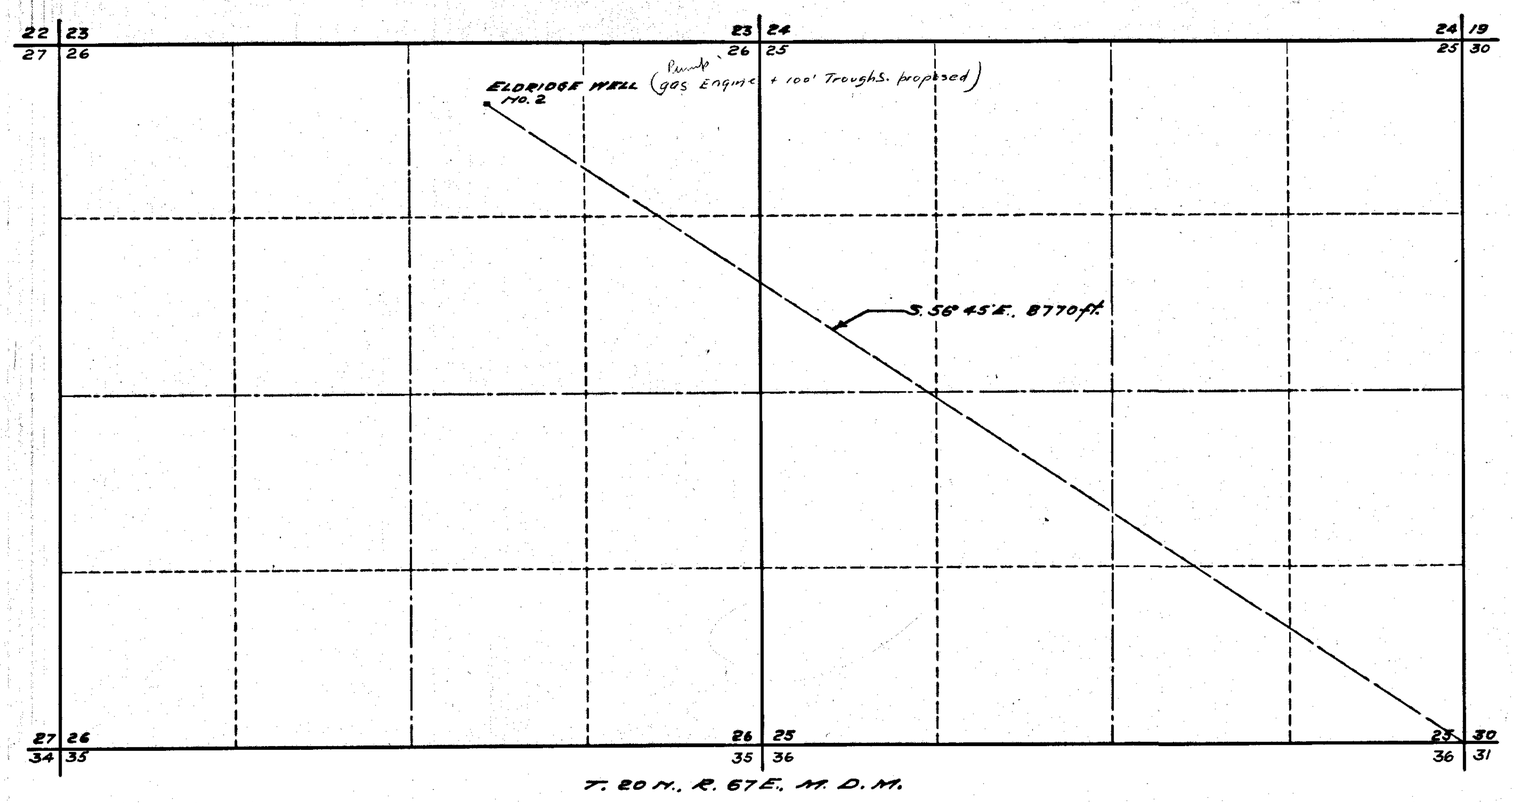

STATE OF NEVADA, }
County of White Pine } ss.

I F.W. Millard, being first duly sworn, depose and say that this map, consisting of one sheet, has been correctly drawn to the designated scale from field notes of a survey made by me, between the 6th and 8th days of April, 1931; That it truly and correctly represents the location and extent of the proposed works used to divert water from Eldridge Well No. 2 in White Pine County by GEORGE ELDRIDGE for stockwatering purposes; That the proposed point of diversion, the approximate location and size of the diverting channel or other conduit, the place and manner of use and the location and names of all other works or streams which are crossed by or connected with the said works, are fully and correctly designated thereon.

F.W. Millard
State Water Right Surveyor.

Subscribed and sworn to before me this 13th day of April, 1931.

Notary Public in and for White Pine County, Nevada.

0 500 1000 1500 2000
Scale 1-in.= 600 ft.

Certificate No. 2473 Issued June 22, 1937

OFFICE STATE ENGINEER APR 23 '31 APPROVED

FILED
April 23, 1931
STATE ENGINEER'S OFFICE

MAP TO ACCOMPANY
APPLICATION
TO APPROPRIATE WATER
FOR
STOCKWATERING
BY
GEORGE ELDRIDGE
FROM
ELDRIDGE WELL NO. 2.

Surveyed by Ed. Millard & Son, Ely, Nevada. 4/11/31.

9435