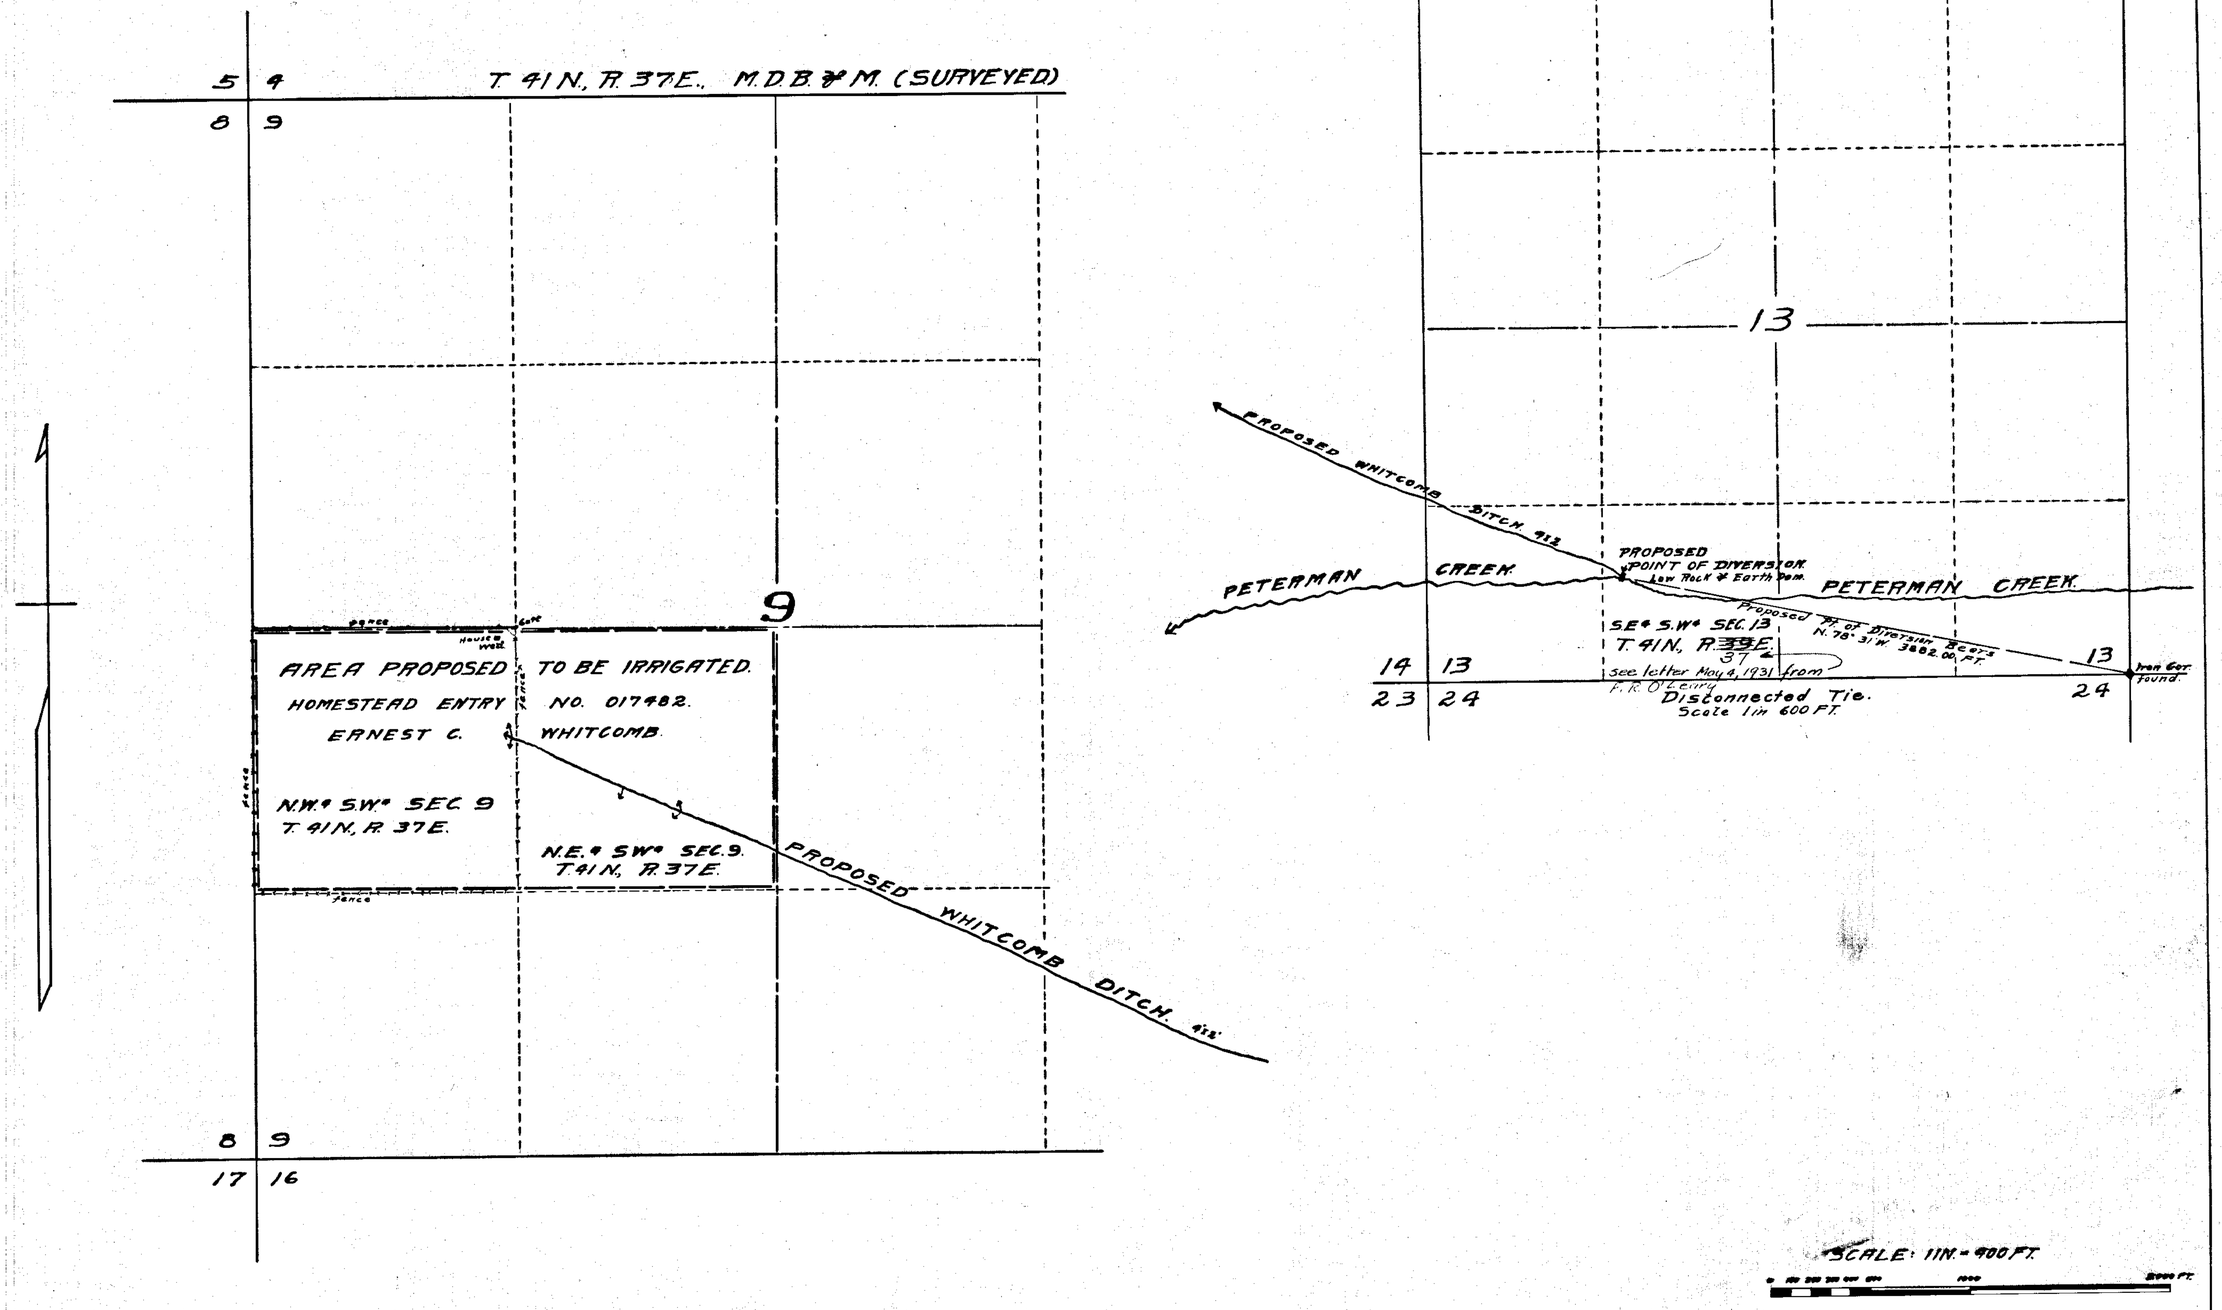

STATE OF NEVADA
County of Humboldt } S.S.

I, F. R. O'Leary, being first duly sworn depose and say that this map consisting of one sheet, has been correctly drawn to the designated scale from field notes of a survey made by me on the 24th day of April, 1931; that it truly and correctly represents the proposed location and extent of the works used to divert water from Peterman Creek in Humboldt County, by Ernest C. Whitcomb; for irrigation and domestic purposes. That the proposed point of diversion, the approximate location and size of the diverting channel, all reservoirs or basins; the location and names of all other works which will cross or connect with the proposed works, and the boundary of all lands, showing by 90 acre subdivisions, the areas proposed to be irrigated, are fully and correctly designated thereon.

F. R. O'Leary
STATE WATER RIGHT SURVEYOR

Subscribed and sworn to before me this 28th day of April, 1931.
Evelyn H. Brown NOTARY PUBLIC IN AND FOR HUMBOLDT CO. NEVADA

FILED
April 29, 1931
STATE ENGINEER'S OFFICE

OFFICE STATE ENGINEER
MAR 29 31

9445

MAP TO ACCOMPANY
APPLICATION
TO APPROPRIATE WATER
FOR
IRRIGATION
BY
ERNEST C. WHITCOMB
FROM
PETERMAN CREEK.

9445