STATE OF NEVADA
COUNTY OF EUREKA } S.S.

I, L. A. Harris, being first duly sworn, depose and say that this map, consisting of one sheet, has been correctly drawn to the designated scale from field notes of a survey made by me between the 15 day of July and the 17 day of July, 1931; that it truly and correctly represents the location and extent of the proposed works used to divert water from Dry Lake in Eureka County by Alma Woods for stockwatering purposes. That the proposed point of diversion, the approximate location and size of the diverting channel or other conduit, the place and manner of use, and the location and names of all other works or streams which are crossed by, or connected with the said works, are fully and correctly designated thereon.

L. A. Harris
STATE WATER RIGHT SURVEYOR

Subscribed and sworn to before me this 17th day of August, 1931.

E. A. Skillman
NOTARY PUBLIC IN AND FOR
EUREKA COUNTY, NEVADA.

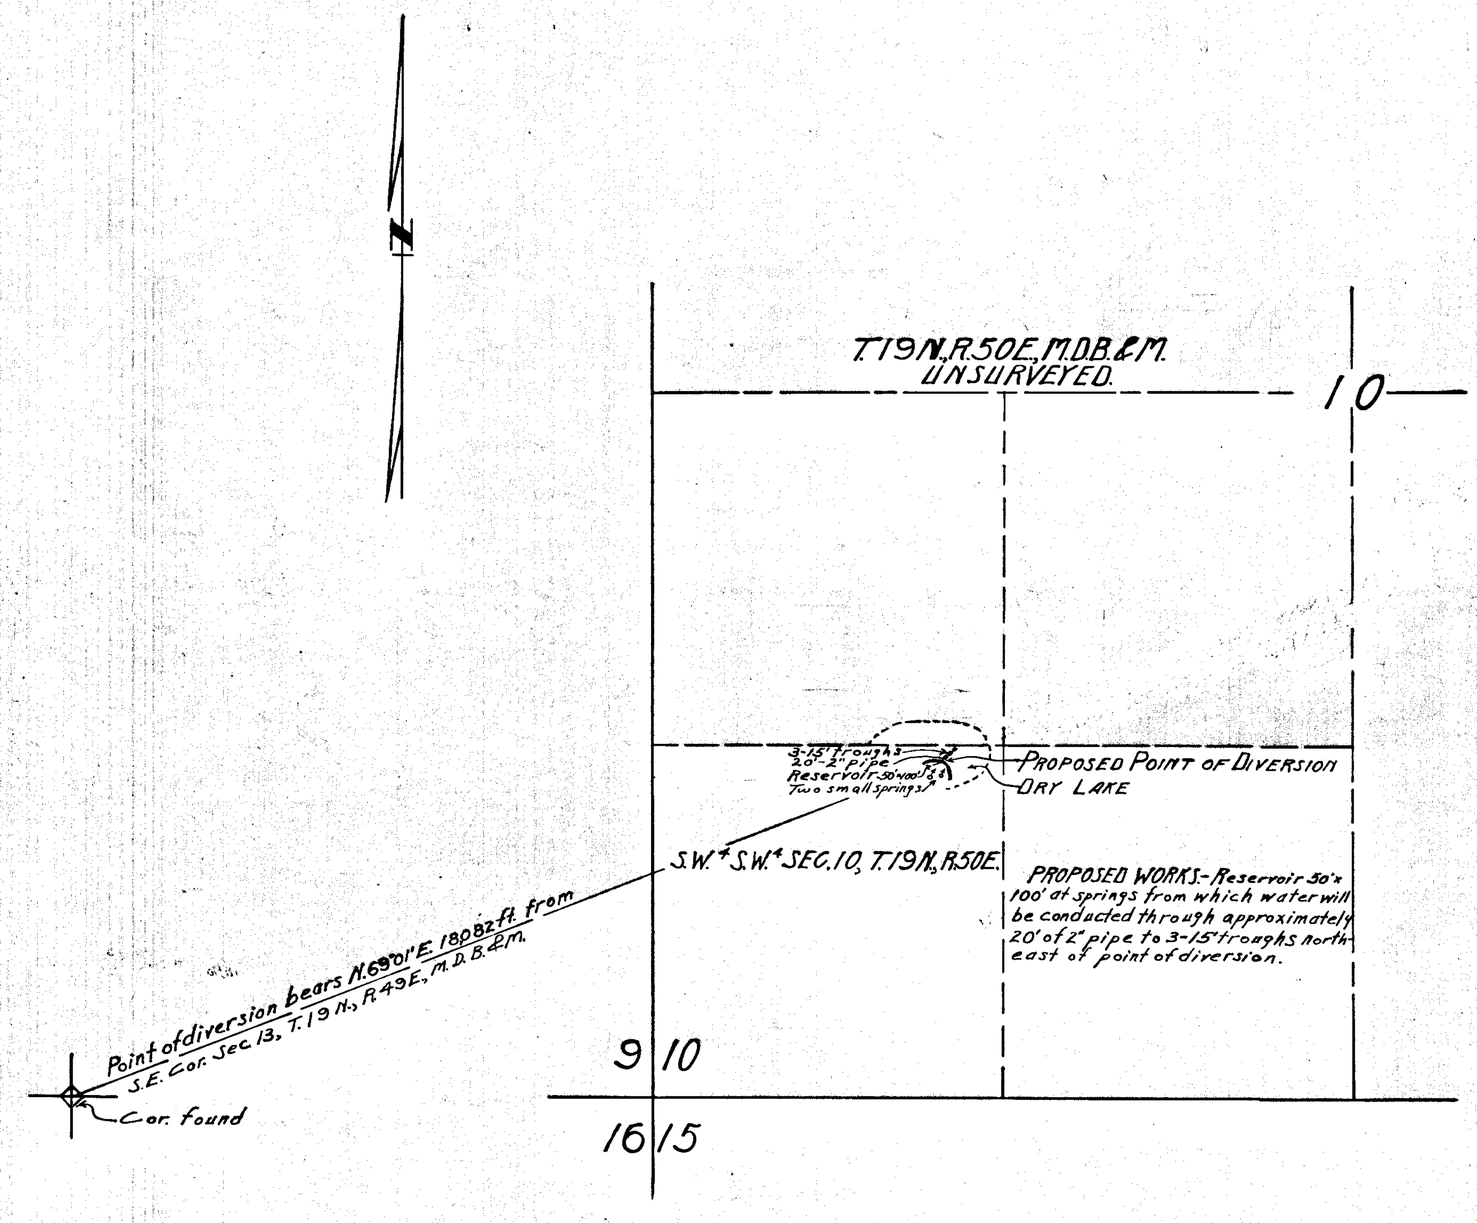

Certificate No. [illegible] Issued April 25, 1935

Scale, 1 In. = 300 Feet
0 100 200 300 400 500 1000 2000

OFFICE STATE ENGINEER SEP 2 '31 RECEIVED AUG.

FILED
September 2, 1931
STATE ENGINEER'S OFFICE

OFFICE STATE ENGINEER AUG 19 '31 RECEIVED

MAP TO ACCOMPANY
APPLICATION
TO APPROPRIATE WATER
FOR
STOCKWATERING
BY
ALMA WOODS
FROM
DRY LAKE

9456