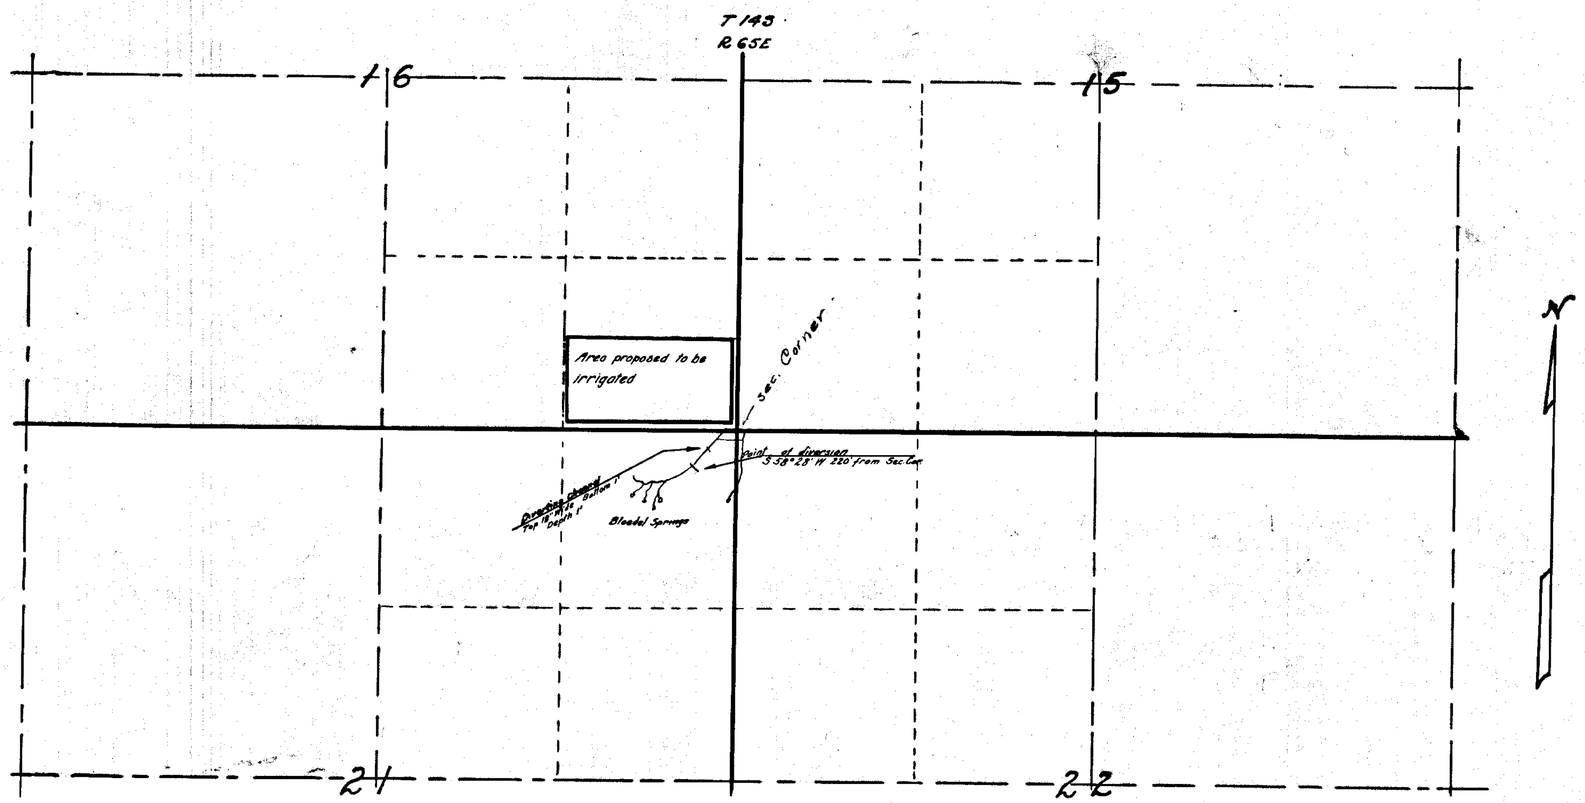

STATE OF NEVADA
COUNTY OF CLARK ss

I, J.F. HESSE, being first duly sworn depose and say that this map has been correctly drawn to the designated scale from field notes of a survey made by me on the 28th day of Sept., 1931; that it truly and correctly represents the proposed location and extent of the works used to divert water from Bloedel Springs in Clark County by Calvin B. Beach for irrigation purposes. That the proposed point of diversion, the approximate location and size of the diverting channel, all reservoirs or basins, the location and names of all other works which will cross or connect with the proposed works, and the boundary of all lands, showing by 40 Acre subdivisions the area proposed to be irrigated, are fully and correctly designated thereon.

J. F. Hesse
State Water Right Surveyor.

Subscribed and sworn to before me this 29th day of September, 1931.

Thomas O. Kirland
Notary Public in and for the County of Clark, State of Nevada

My Commission Expires December 10, 1931

0 500 1000 1500 2000
Scale 1" = 600'

FILED
October 1, 1931
STATE ENGINEER'S OFFICE

OFFICE STATE ENGINEER
OCT 1 1931
RECEIVED

MAP
TO ACCOMPANY APPLICATION
TO APPROPRIATE WATER FOR
IRRIGATION BY
CALVIN B. BEACH FROM
BLOEDEL SPRINGS

Application 11-9461 9461