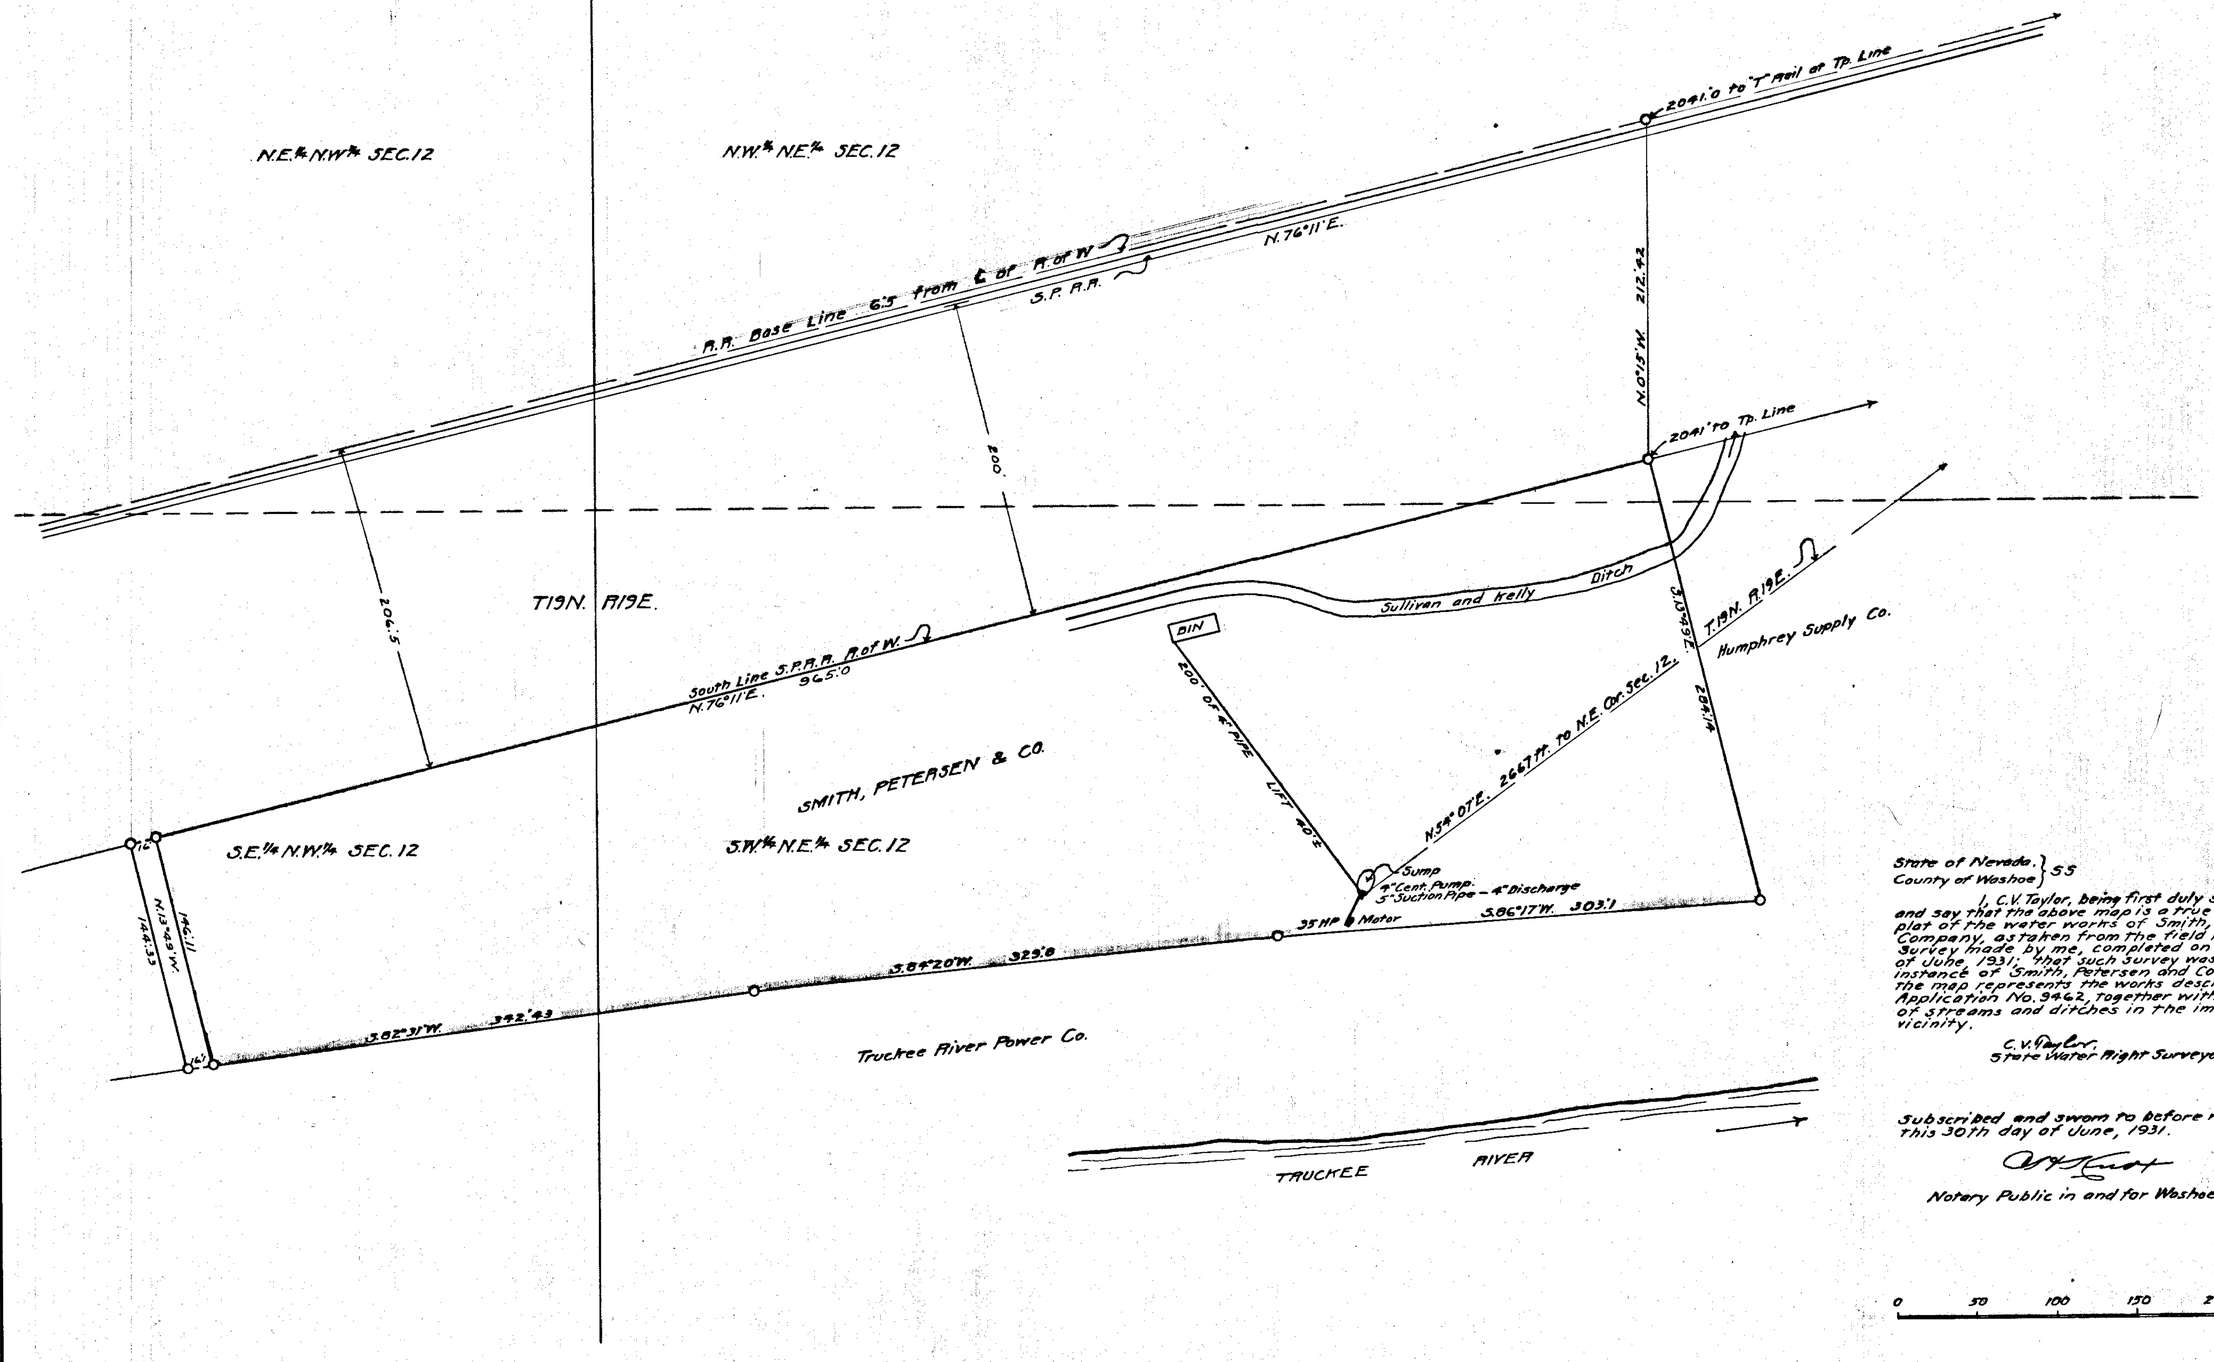

State of Nevada. } SS
County of Washoe }

I, C.V. Taylor, being first duly sworn, depose and say that the above map is a true and accurate plat of the water works of Smith, Petersen and Company, as taken from the field notes of a survey made by me, completed on the 29th day of June 1931; that such survey was made at the instance of Smith, Petersen and Company; that the map represents the works described in Application No. 9462, together with the location of streams and ditches in the immediate vicinity.

C.V. Taylor
State Water Right Surveyor.

Subscribed and sworn to before me, this 30th day of June, 1931.

Notary Public in and for Washoe County, Nevada

OFFICE STATE ENGINEER JUL 15 31 RECEIVED

FILED July 15, 1931 STATE ENGINEER'S OFFICE

MAP
TO ACCOMPANY APPLICATION TO APPROPRIATE WATER FOR INDUSTRIAL PURPOSES FROM UNDERGROUND SOURCE

WASHOE COUNTY, NEVADA

SMITH, PETERSEN & CO., APPLICANTS

9462