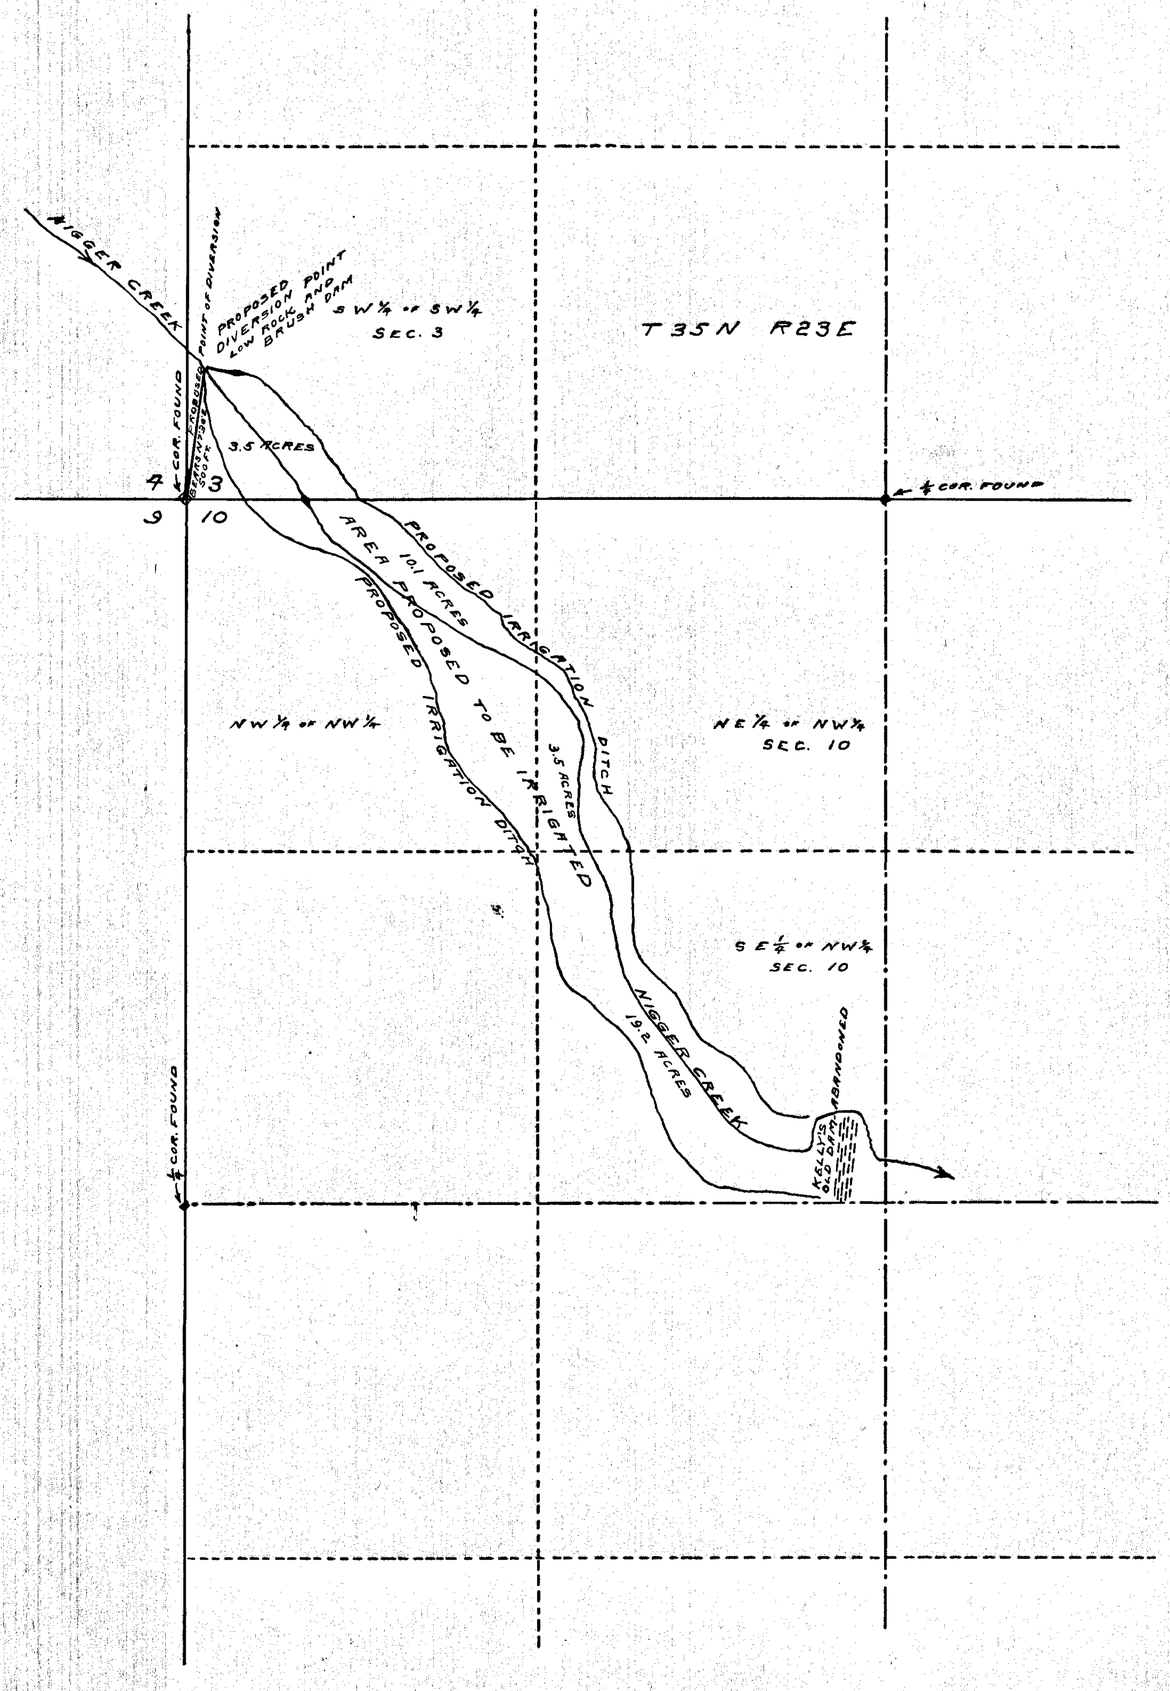

STATE OF NEVADA
COUNTY OF LYON } ss

I, W. A. PRAY, being first duly sworn, depose and say, that this map, consisting of one sheet, has been correctly drawn to the designated scale, from field notes of a survey made by me on the 2nd. day of June, 1931; that it truly and correctly represents the proposed location and extent of the works used to divert water from Nigger Creek in Washoe County, by O. D. Iveson for domestic and irrigation purposes. That the proposed point of diversion, the approximate location and size of the diverting channel, all reservoirs or basins, the location and names of all other works, which will cross or connect with the proposed works, and the boundary of all lands, showing by 40 acre subdivisions, the areas proposed to be irrigated, are fully and correctly designated thereon.

W. A. Pray
STATE WATER RIGHT SURVEYOR

Subscribed and sworn to before me this 3rd. day of June 1931.

Annie J. Christensen
NOTARY PUBLIC IN AND FOR LYON COUNTY, NEVADA
Com expires Apr. 14-1935.

9463

SCALE: 1 IN. = 300 FT.

0 100 200 300 400 500 1000 1500

Certificate No. ——— Issued

FILED
September 29, 1931
STATE ENGINEER'S OFFICE

OFFICE STATE ENGINEER
SEP 29 31
PUBLISHED

MAP TO ACCOMPANY
APPLICATION
TO APPROPRIATE WATER
FOR
IRRIGATION
BY
O. D. IVESON
FROM
NIGGER CREEK

9463