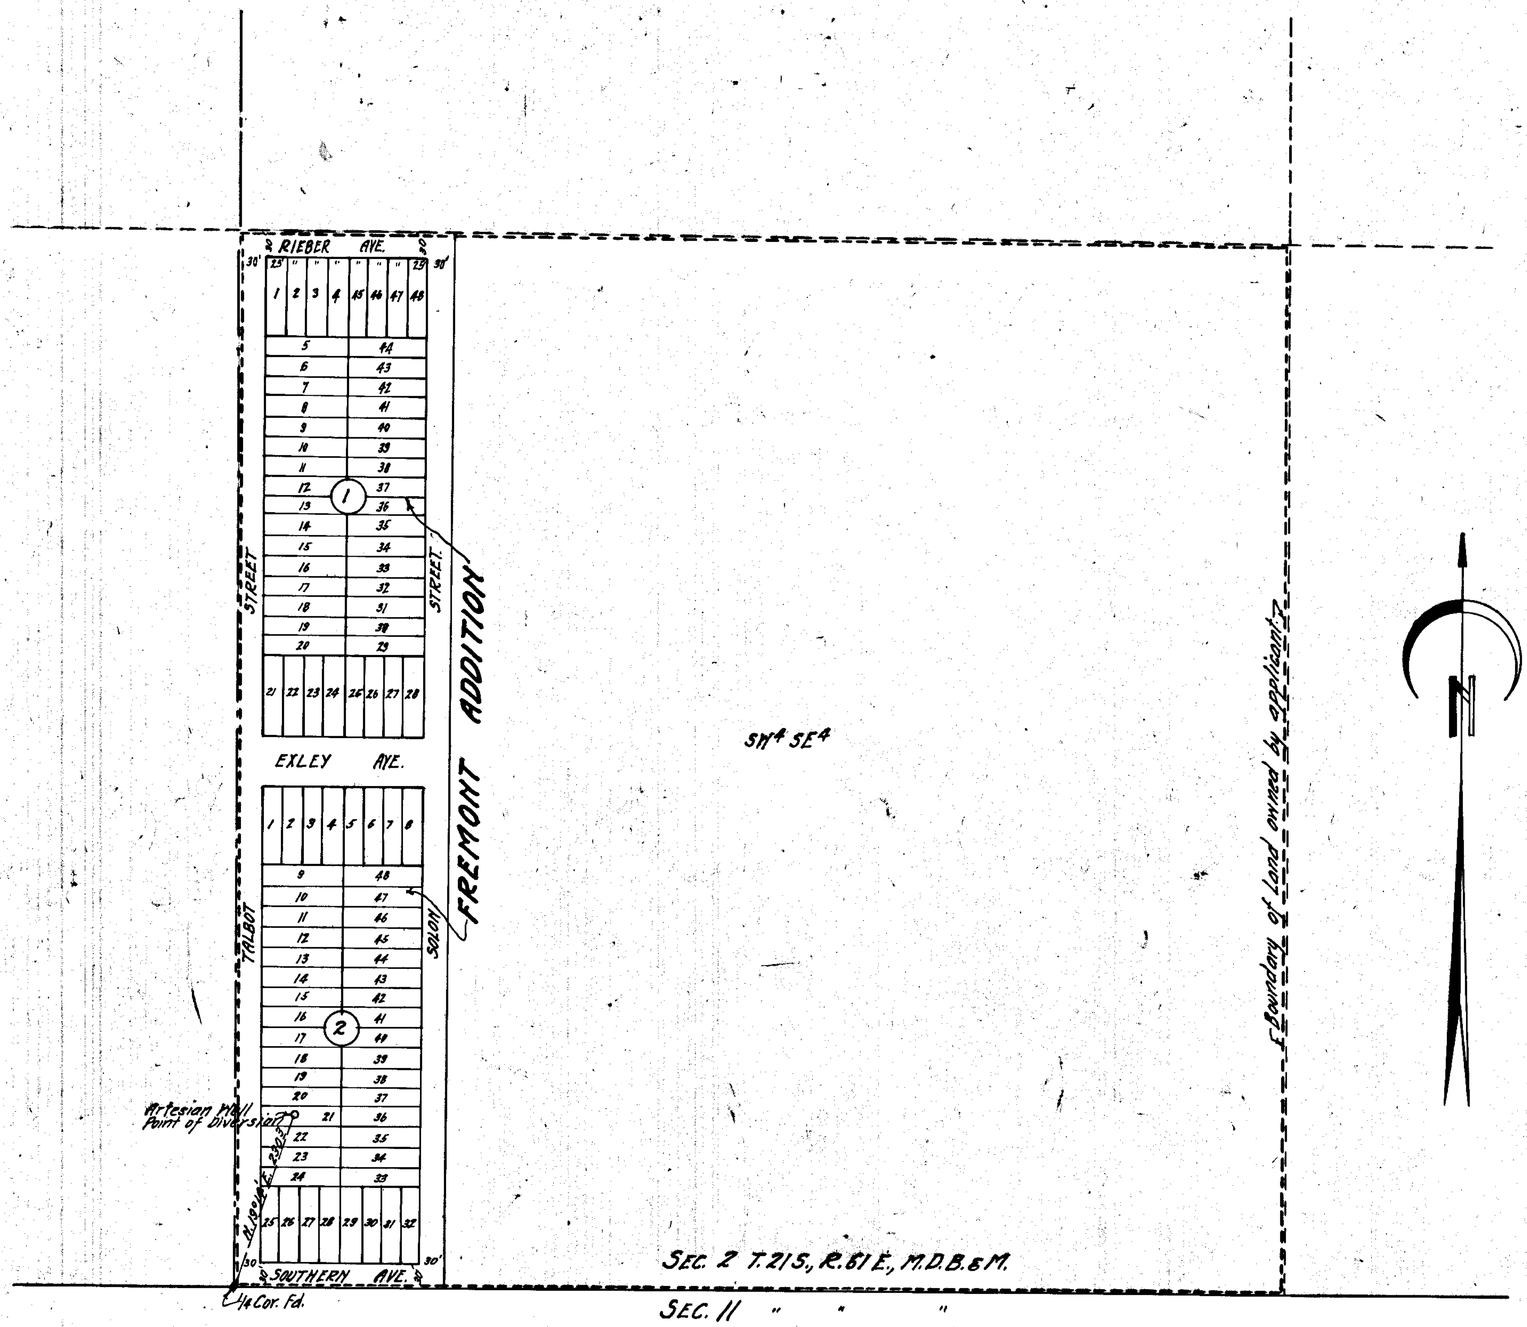

STATE OF NEVADA }
COUNTY OF CLARK } ss.

I, Arthur R. Thompson, being first duly sworn, depose and say that this map has been correctly drawn to the designated scale from field notes of a survey made by me on the 28th day of May, 1931; that it truly and correctly represents the proposed location and extent of the works used to divert water from an artesian well in the artesian basin of Las Vegas Valley in Clark County, Nevada, by Beverly Hills Development Ltd, a California corporation, for irrigation and domestic use; that the proposed point of diversion, the approximate location and size of the diverting channel, all reservoirs or basins, and the location and names of all other works which will cross or connect with the proposed works, and the boundary of all lands, showing by 40-acre subdivisions the areas proposed to be irrigated, are fully and correctly designated thereon.

Arthur R. Thompson.
STATE WATER RIGHT SURVEYOR.

Subscribed and sworn to before me this day of June, 1931.

S. Whitehead
Notary Public in and for Clark County, Nevada.

My commission expires July 15, 1933.

9467

Point of diversion is 8" well casing from which 4" reducer and valve are fitted. Water to be used for domestic purposes and watering subdivision area and acreage.

Well is 397.5 feet deep, with 194 ft. of 8" casing at top and 400 ft. of 6" casing inside and below 8" casing.

Flow is approximately 0.30 cubic feet per second.

Applicant owns the Fremont Addition to the City of Las Vegas, and also the remainder of the SW¼ SE¼ of Sec. 2 T.21S, R.61E., M.D.B.&M. The Fremont Addition is recorded in Book 1 of Plats at Page 125, Clark County, Nevada records.

Scale 1" = 100'
0 100 200 300 400 500

FILED
June 7, 1931
STATE ENGINEER'S OFFICE

OFFICE STATE ENGINEER
JUN 7 '31
RECEIVED

MAP TO ACCOMPANY APPLICATION TO APPROPRIATE WATER FOR IRRIGATION AND DOMESTIC PURPOSES BY
BEVERLY HILLS DEVELOPMENT LTD
FROM ARTESIAN WELL IN THE SW¼ SE¼
SEC. 2 T.21S, R.61E, M.D.B.&M.
LAS VEGAS VALLEY ARTESIAN BASIN
CLARK COUNTY, NEVADA.

9467