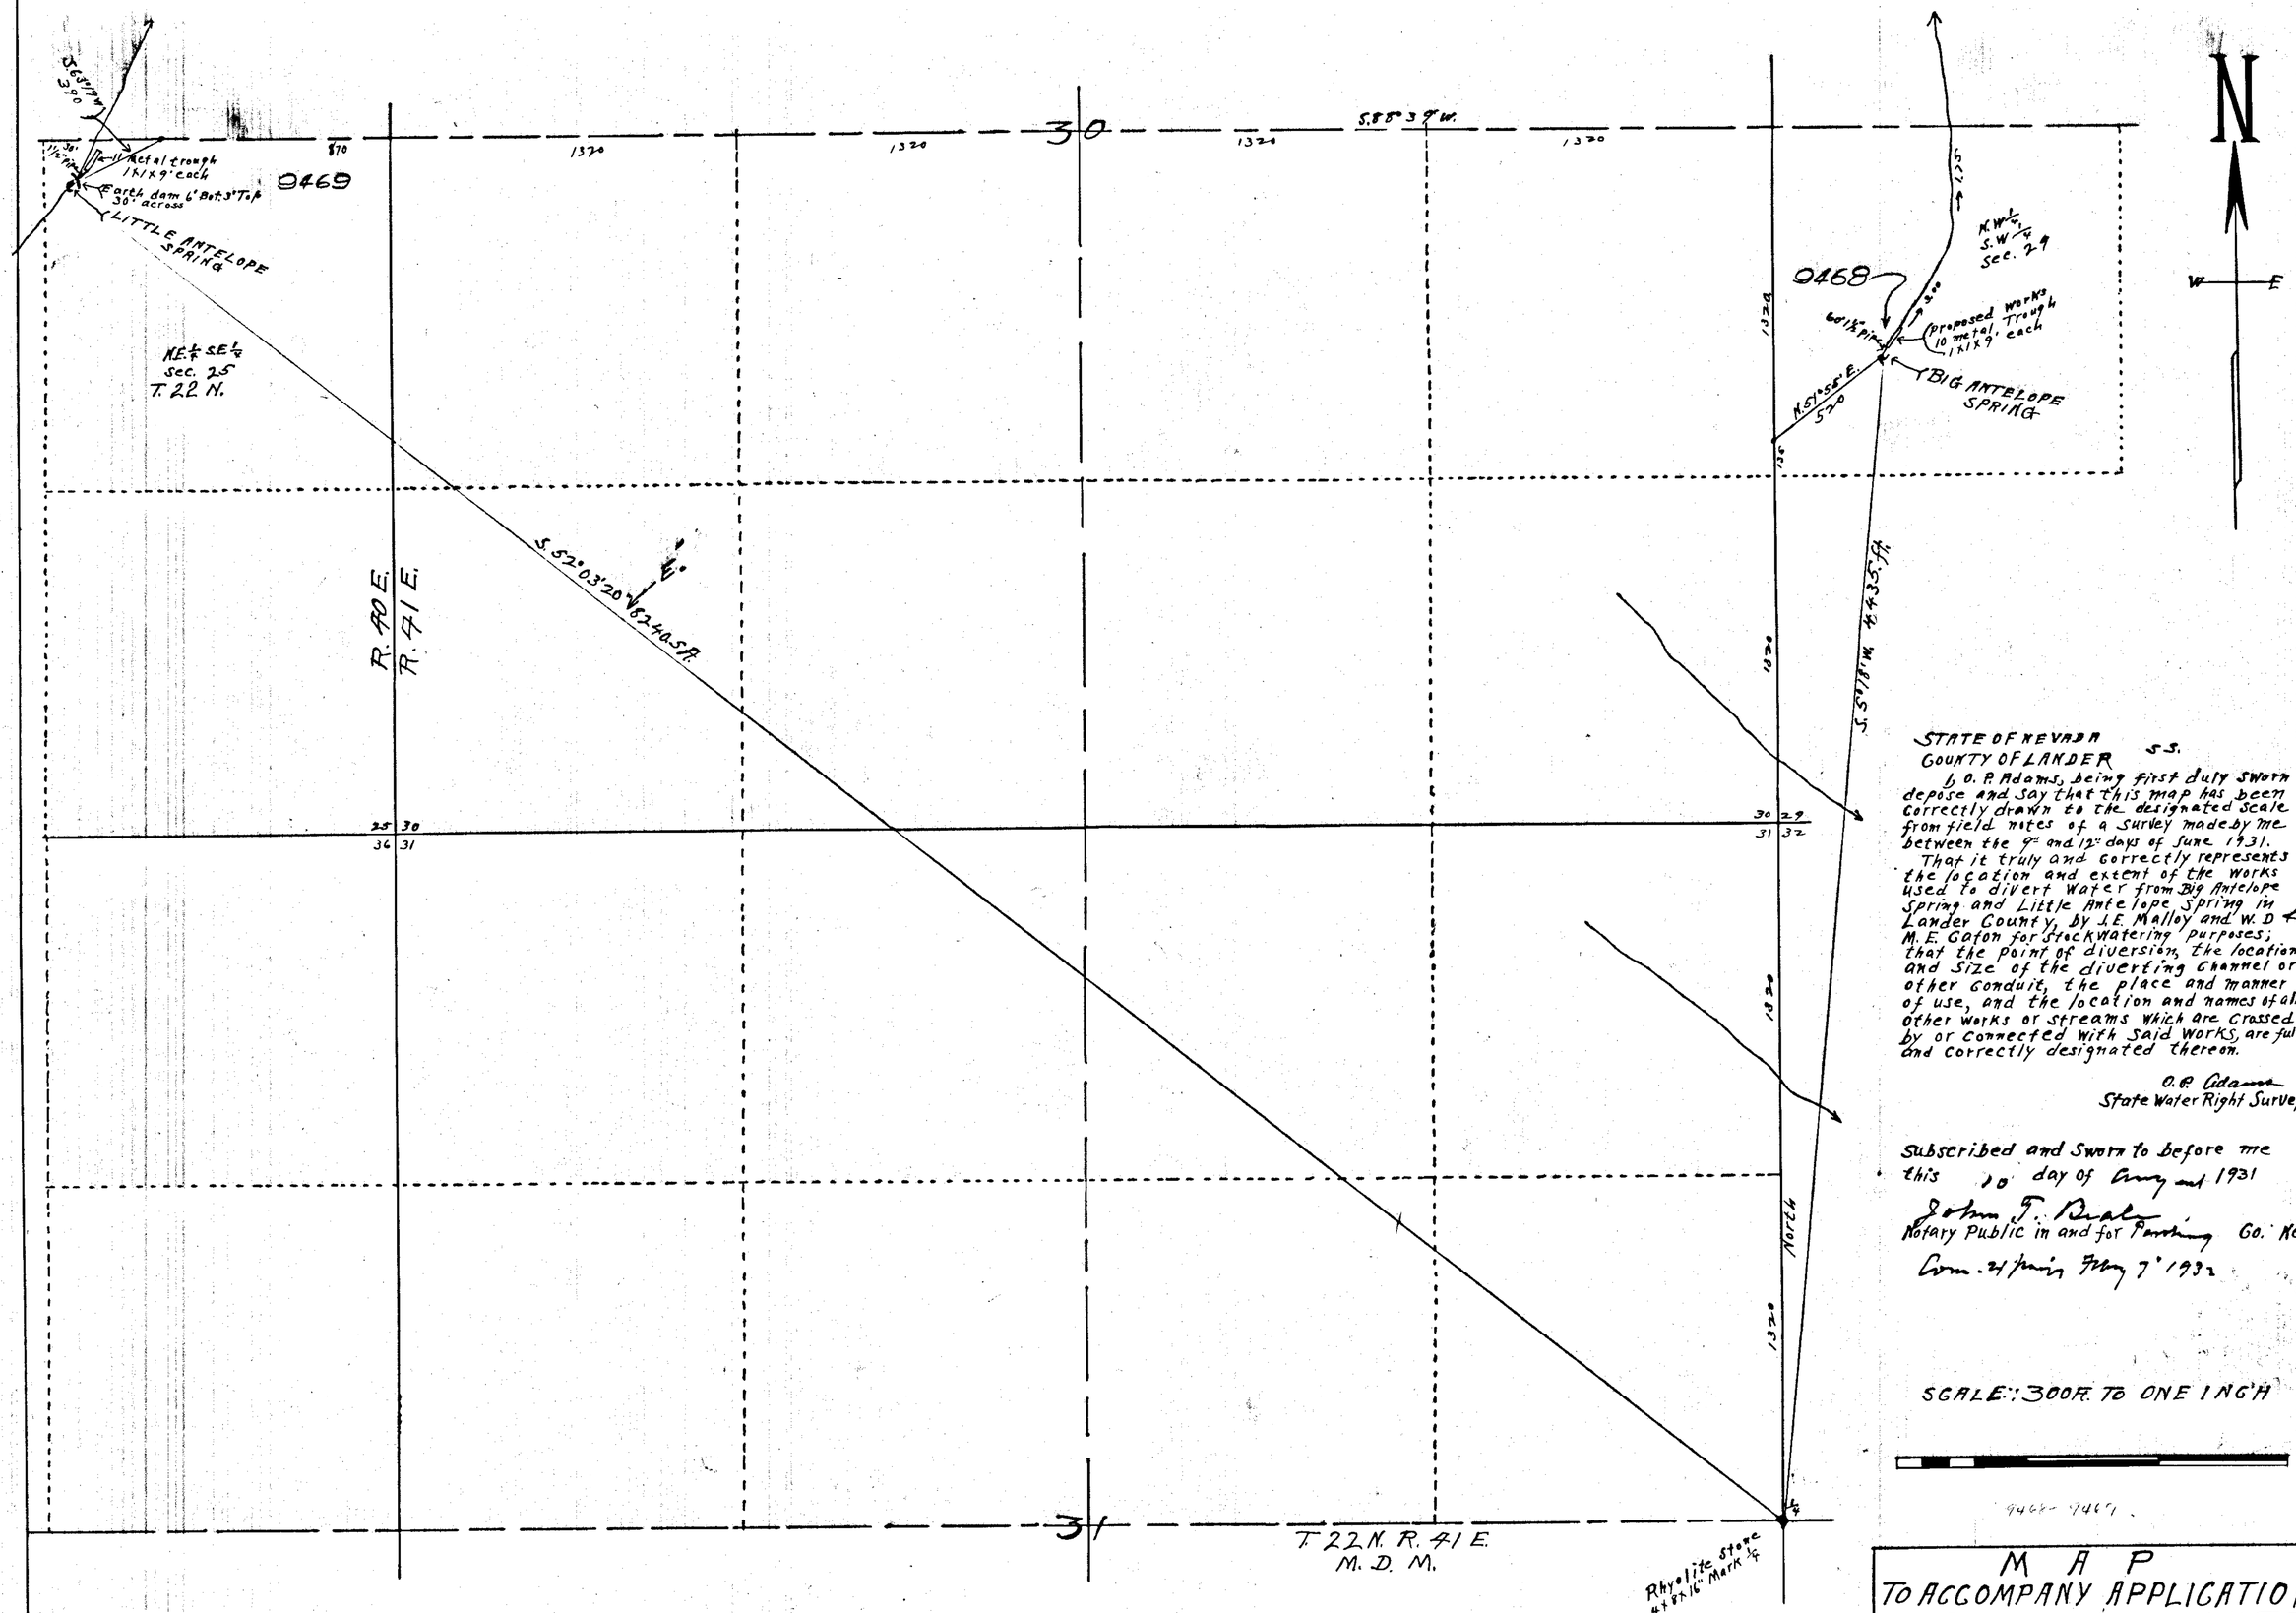


STATE OF NEVADA
COUNTY OF LANDER S.S.

I, O. P. Adams, being first duly sworn depose and say that this map has been correctly drawn to the designated scale from field notes of a survey made by me between the 9th and 12th days of June 1931.

That it truly and correctly represents the location and extent of the works used to divert water from Big Antelope Spring and Little Antelope Spring in Lander County, by J. E. Malloy and W. D & M. E. Gaton for stock watering purposes; that the point of diversion, the location and size of the diverting channel or other conduit, the place and manner of use, and the location and names of all other works or streams which are crossed by or connected with said works, are fully and correctly designated thereon.

O. P. Adams
State Water Right Surveyor.

Subscribed and Sworn to before me this 10 day of August 1931

John T. Beale
Notary Public in and for Pershing Co. Nev.
Com. Exp. Feby 7, 1932

SCALE: 300 ft. TO ONE INCH

9468 - 9469

FILED
September 15, 1931
STATE ENGINEER'S OFFICE

OFFICE STATE ENGINEER
SEP 16 '31

# MAP
TO ACCOMPANY APPLICATION TO APPROPRIATE WATER FOR STOCK WATERING BY J. E. MALLOY AND W. D & M. E. GATON FROM BIG & LITTLE ANTELOPE SPRINGS

Place in files 9468 — 9469