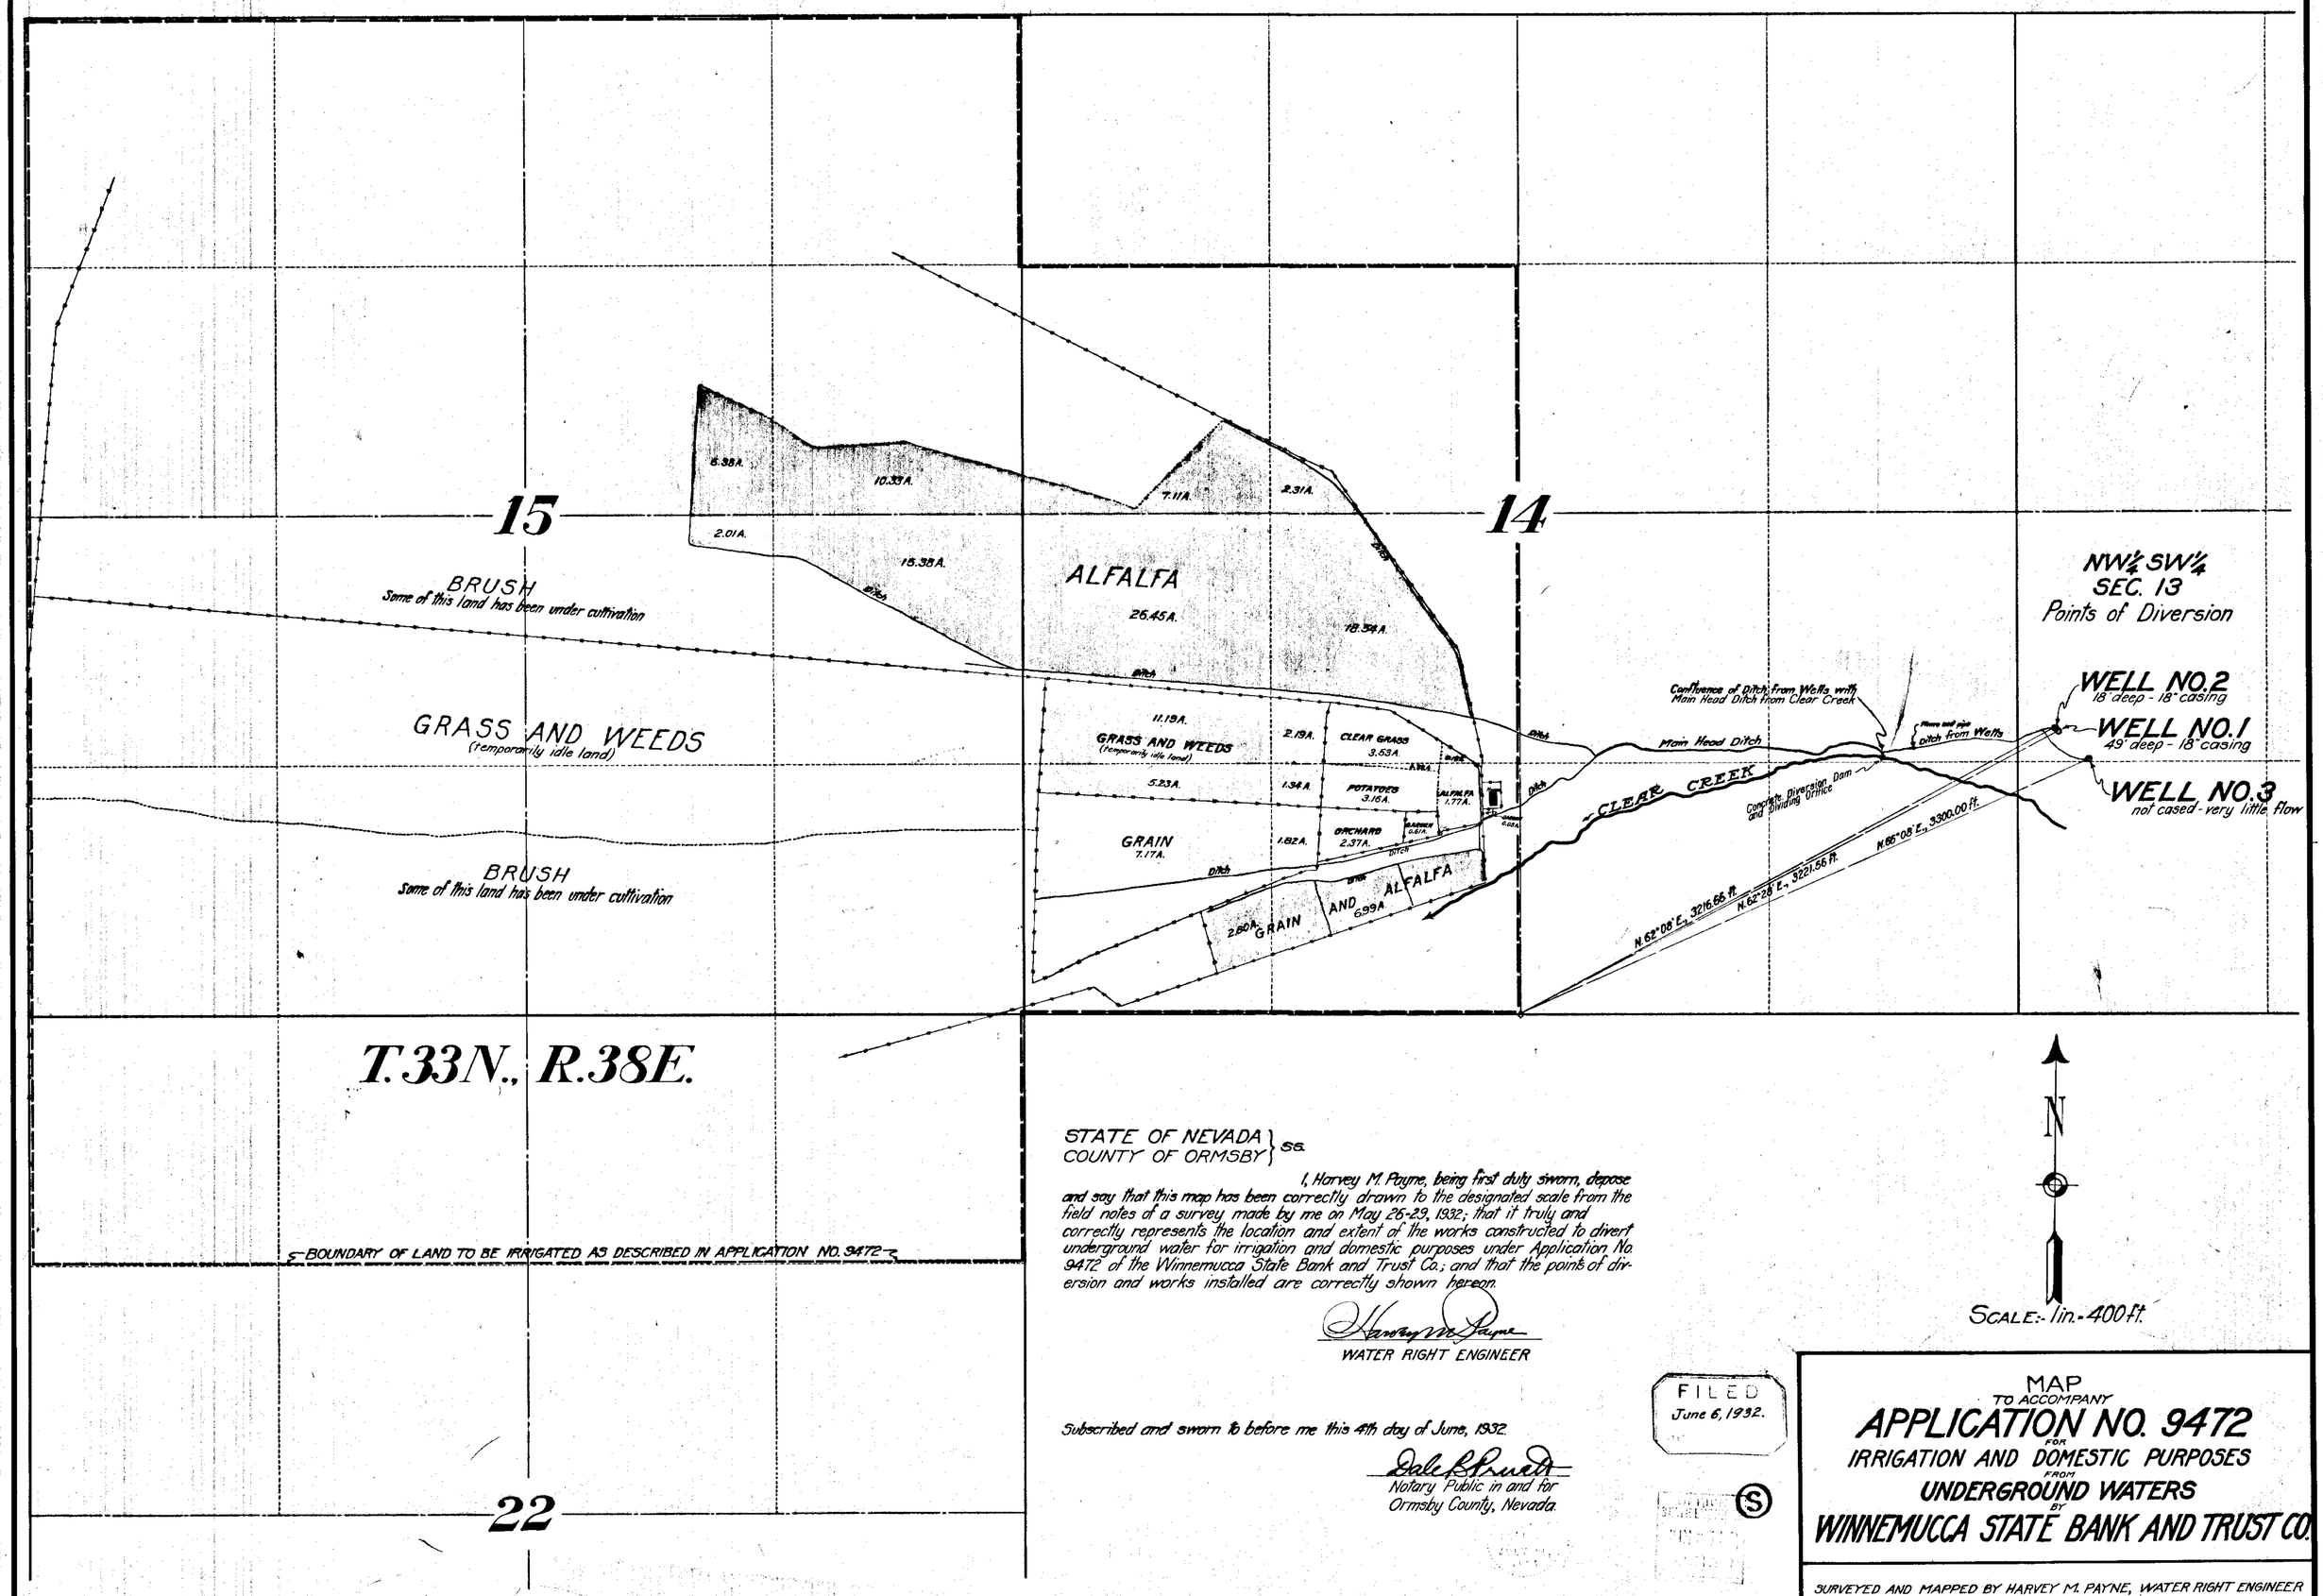

STATE OF NEVADA } ss.
COUNTY OF ORMSBY }

I, Harvey M. Payne, being first duly sworn, depose and say that this map has been correctly drawn to the designated scale from the field notes of a survey made by me on May 26-29, 1932; that it truly and correctly represents the location and extent of the works constructed to divert underground water for irrigation and domestic purposes under Application No. 9472 of the Winnemucca State Bank and Trust Co.; and that the points of diversion and works installed are correctly shown hereon.

Harvey M. Payne
WATER RIGHT ENGINEER

Subscribed and sworn to before me this 4th day of June, 1932.

Dale B. Pruett
Notary Public in and for
Ormsby County, Nevada.

FILED
June 6, 1932.

MAP
TO ACCOMPANY
APPLICATION NO. 9472
FOR
IRRIGATION AND DOMESTIC PURPOSES
FROM
UNDERGROUND WATERS
BY
WINNEMUCCA STATE BANK AND TRUST CO.

SURVEYED AND MAPPED BY HARVEY M. PAYNE, WATER RIGHT ENGINEER

9472