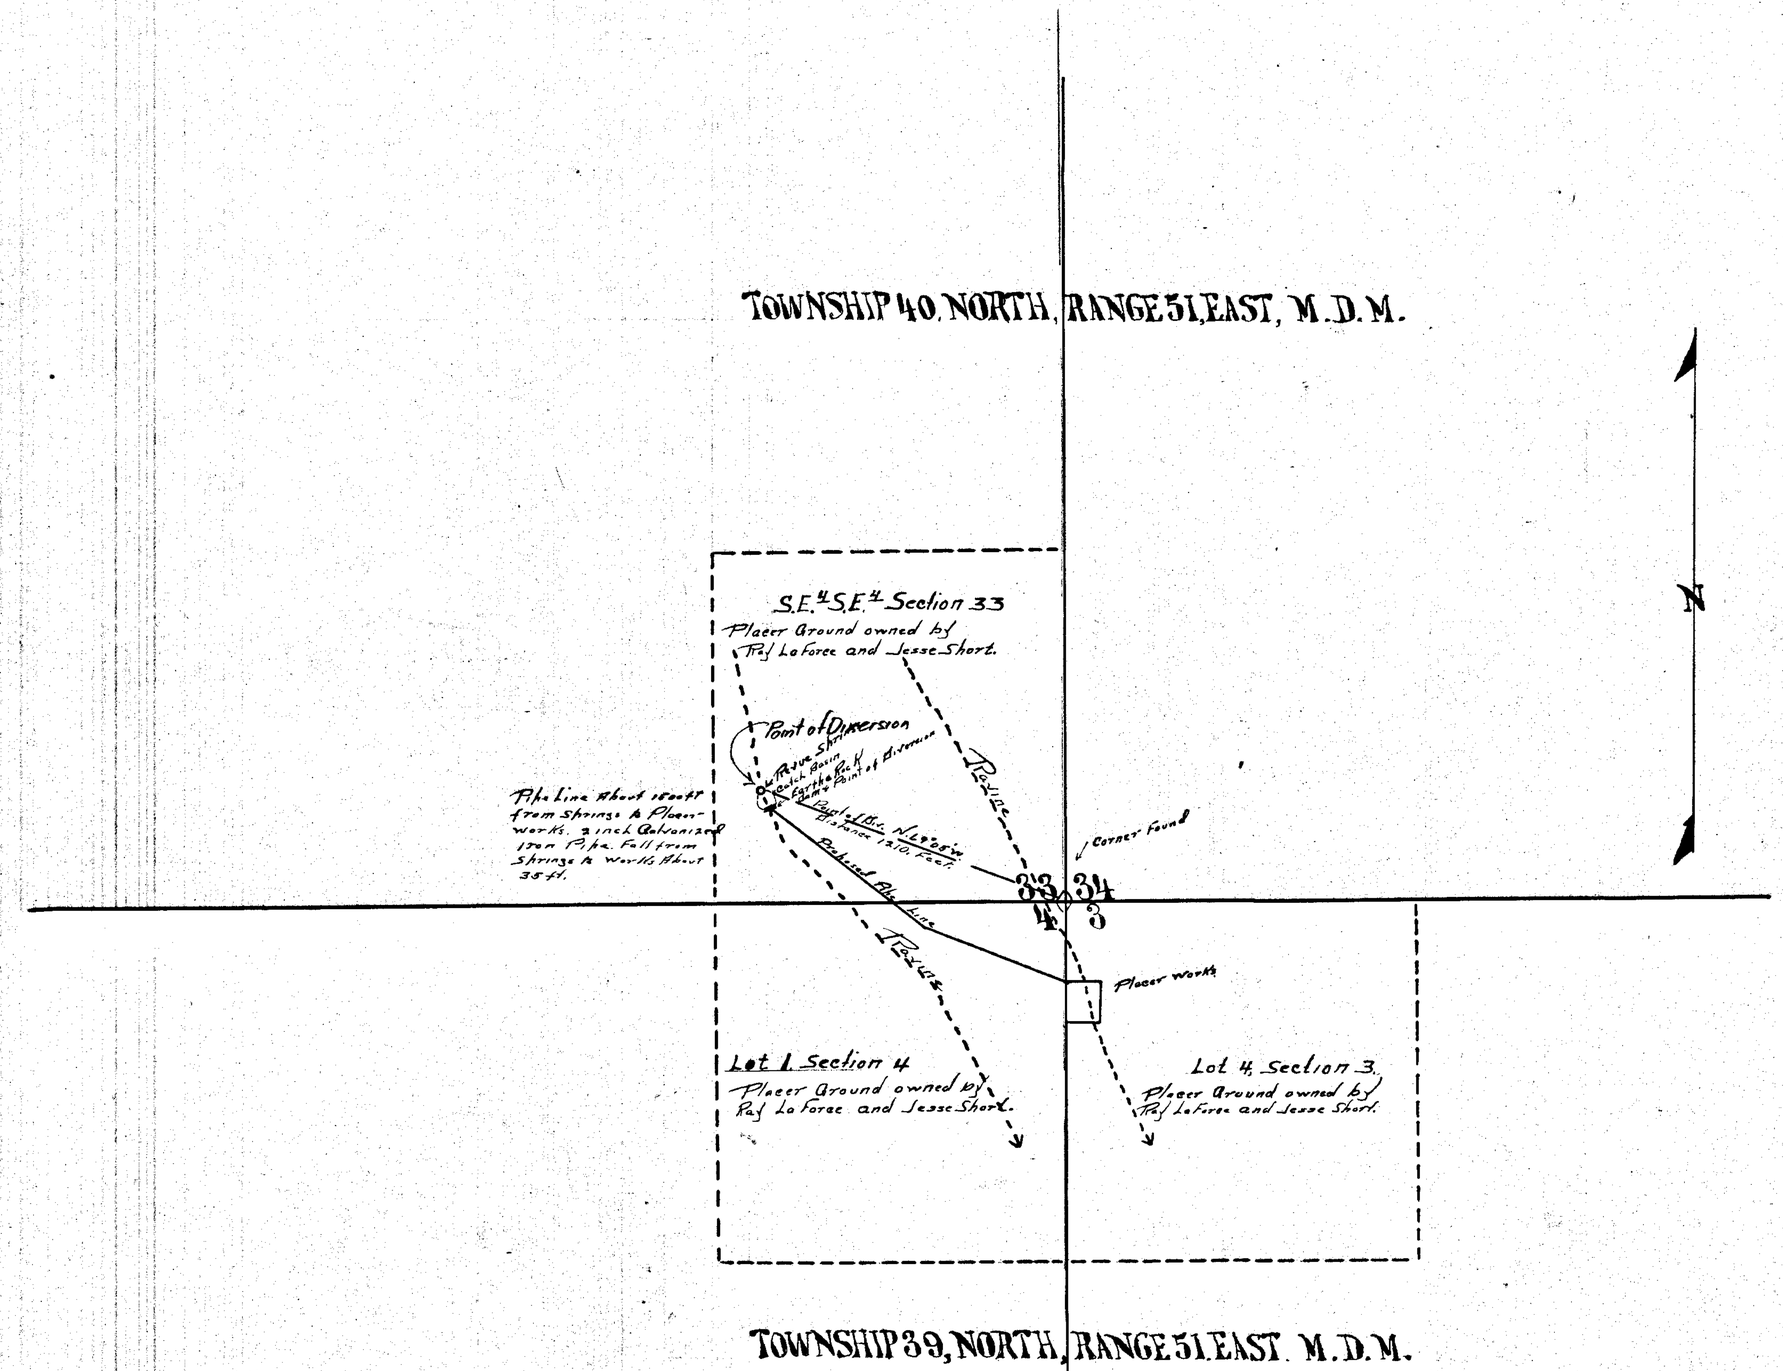

STATE OF NEVADA }ss.
County of Elko

I, John W. King, being first duly sworn, depose and say that this map consisting of one sheet, has been correctly drawn to the designated scale from field notes of a survey made by me between the 27th day of May and the 29th day of May 1931; that it truly and correctly represents the proposed location and extent of the works used to divert water from Revue Springs, in Elko County, by Ray LaForce & Jesse Short, for Mining & Milling purposes, That the proposed point of diversion, the approximate location and size of the diverting channel, all reservoirs or basins, the location and names of all other works which will cross or connect with the proposed works, and the boundary of all lands, showing by 40 acre subdivisions are fully and correctly designated thereon

John W. King
STATE WATER RIGHT SURVEYOR.

Subscribed and sworn to before me this 16th day of June 1931

Milton J. Heirbert
Notary Public in and for Elko County, Nevada.

SCALE 1 INCH = 300 FEET

0 100 200 300 400 500 1000 1500 FT.

9473

O.K. except the time of use wrote letter re same June 29, 1931

FILED
June 16, 1931
STATE ENGINEER'S OFFICE

OFFICE STATE ENGINEER
JUN 16 31
RECEIVED

MAP TO ACCOMPANY APPLICATION TO APPROPRIATE WATER FOR MINING & MILLING, BY RAY LAFORCE & JESSE SHORT, FROM REVUE SPRINGS.

9473